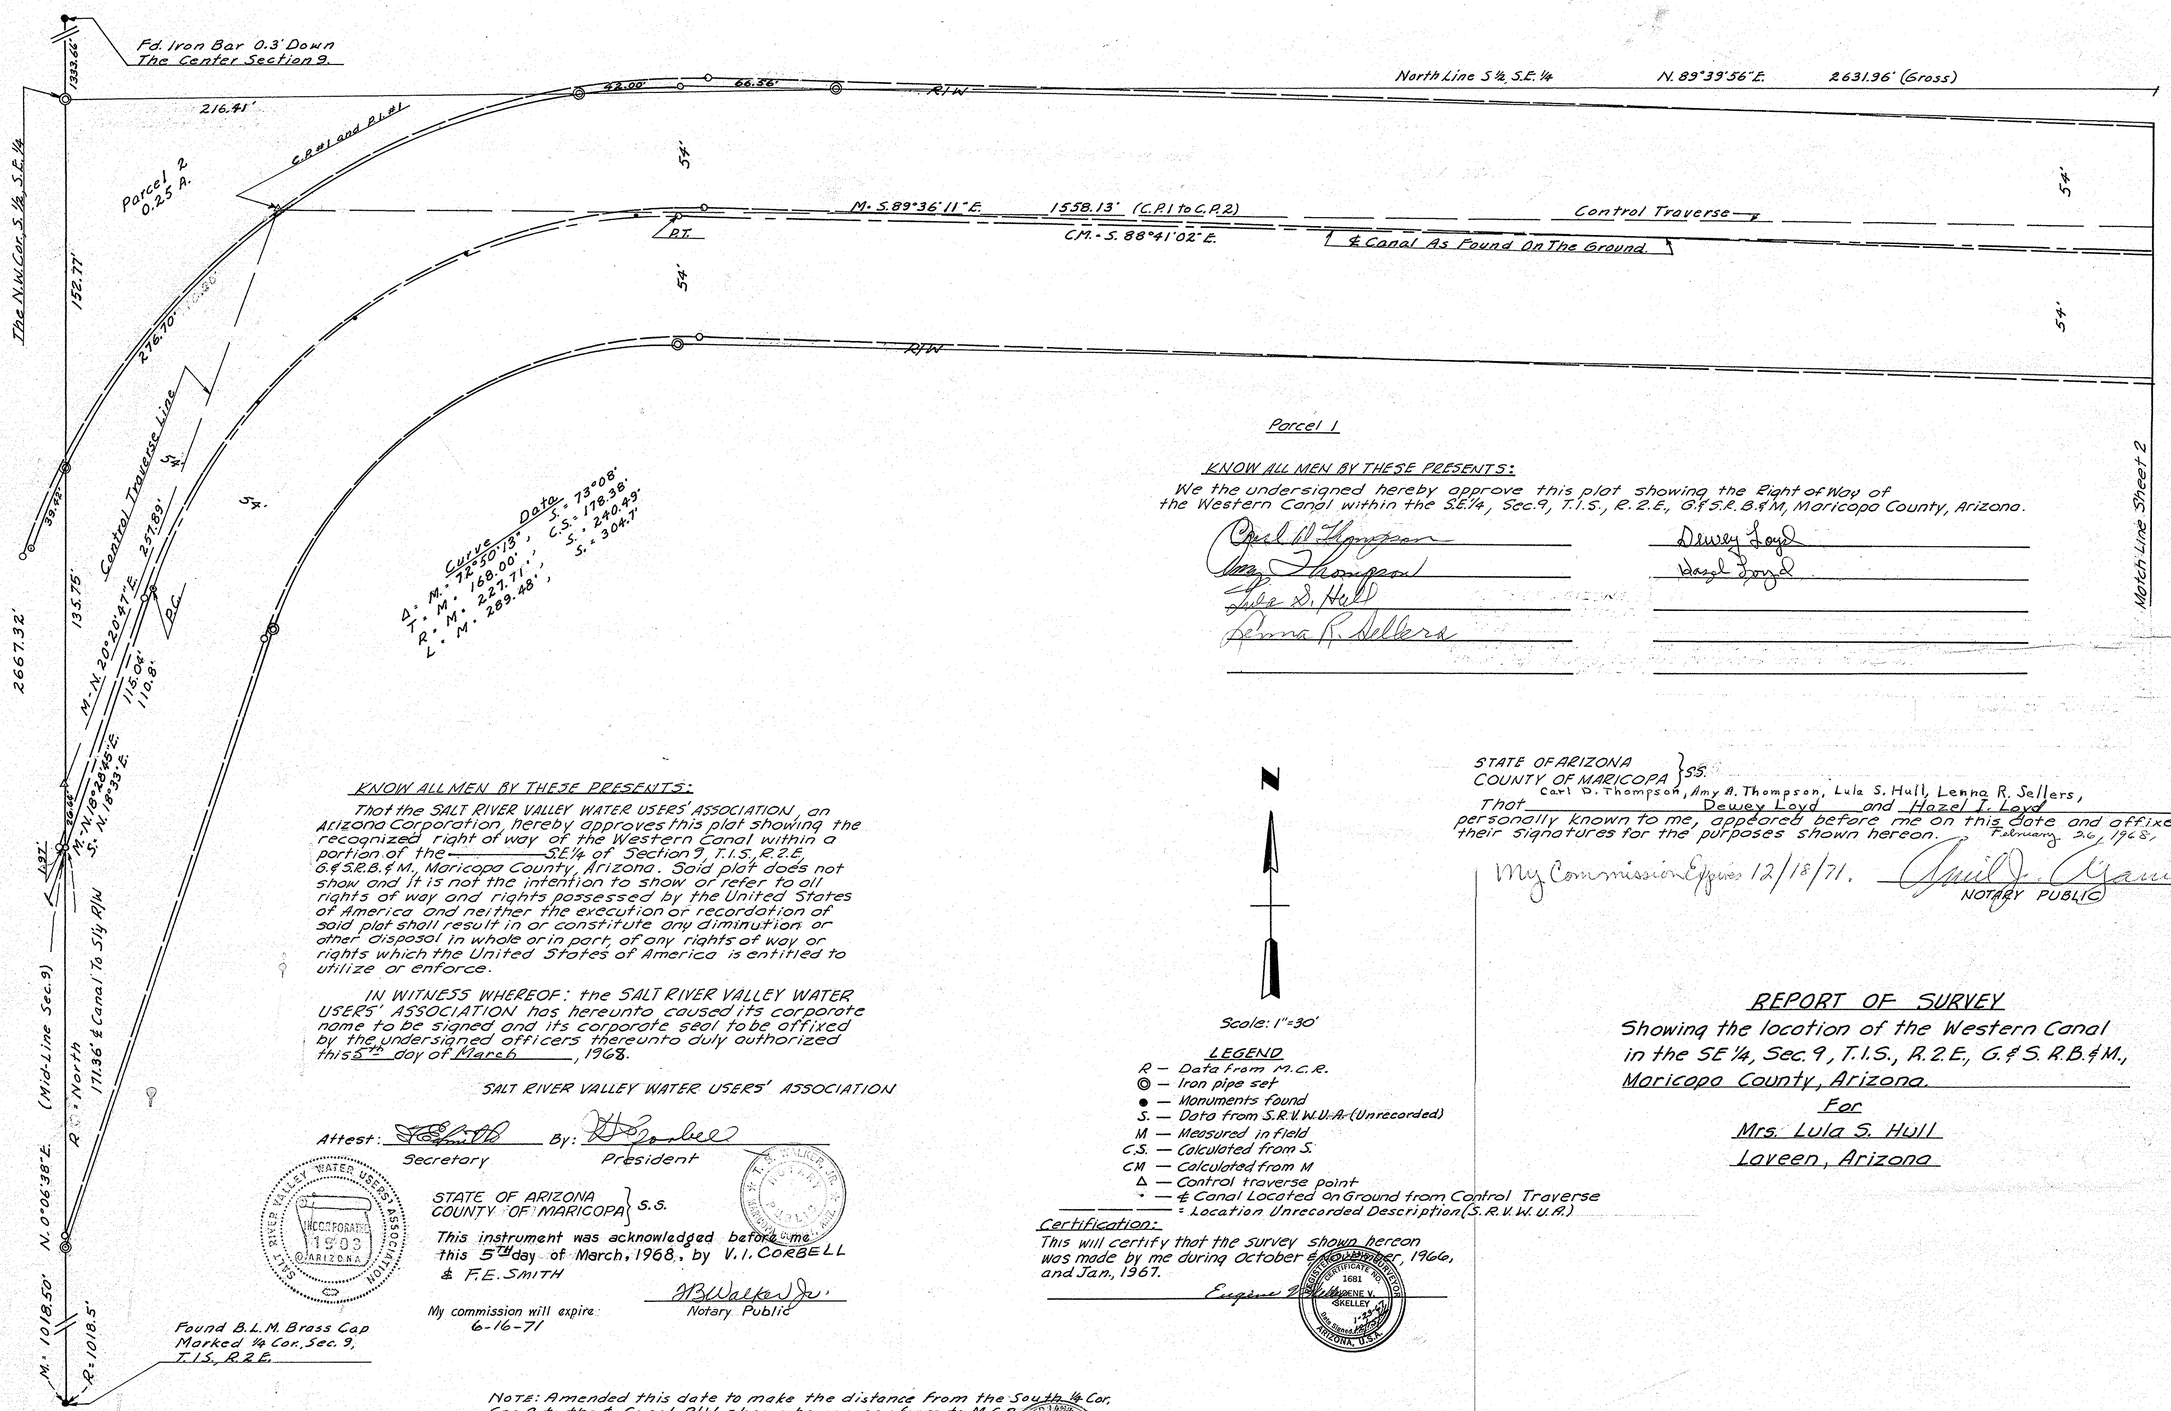

Parcel 1

KNOW ALL MEN BY THESE PRESENTS:

We the undersigned hereby approve this plat showing the Right of Way of the Western Canal within the S.E.¼, Sec.9, T.1.S., R.2.E., G.&S.R.B.&M, Maricopa County, Arizona.

Carl D. Thompson — Dewey Loyd
Amy Thompson — Hazel Loyd
Lula S. Hull
Lenna R. Sellers

KNOW ALL MEN BY THESE PRESENTS:

That the SALT RIVER VALLEY WATER USERS' ASSOCIATION, an Arizona Corporation, hereby approves this plat showing the recognized right of way of the Western Canal within a portion of the S.E.¼ of Section 9, T.1.S., R.2.E., G.&S.R.B.&M., Maricopa County, Arizona. Said plat does not show and it is not the intention to show or refer to all rights of way and rights possessed by the United States of America and neither the execution or recordation of said plat shall result in or constitute any diminution or other disposal in whole or in part, of any rights of way or rights which the United States of America is entitled to utilize or enforce.

IN WITNESS WHEREOF: the SALT RIVER VALLEY WATER USERS' ASSOCIATION has hereunto caused its corporate name to be signed and its corporate seal to be affixed by the undersigned officers thereunto duly authorized this 5th day of March, 1968.

SALT RIVER VALLEY WATER USERS' ASSOCIATION

Attest: [signature] Secretary By: [signature] President

SALT RIVER VALLEY WATER USERS' ASSOCIATION INCORPORATED 1903 ARIZONA

STATE OF ARIZONA
COUNTY OF MARICOPA } S.S.

This instrument was acknowledged before me this 5th day of March, 1968, by V. I. CORBELL & F.E. SMITH

My commission will expire: 6-16-71

[signature] Notary Public

NOTE: Amended this date to make the distance from the South ¼ Cor. Sec. 9 to the ℄ Canal R/W shown hereon conform to M.C.R. and to make the resulting necessary changes in curve data. Also to provide approval data shown hereon.

[signature]

Scale: 1"=30'

LEGEND

R — Data from M.C.R.
◎ — Iron pipe set
● — Monuments found
S. — Data from S.R.V.W.U.A. (Unrecorded)
M — Measured in field
C.S. — Calculated from S.
CM — Calculated from M
Δ — Control traverse point
· — ℄ Canal Located on Ground from Control Traverse
— — — = Location Unrecorded Description (S.R.V.W.U.A.)

Certification:

This will certify that the survey shown hereon was made by me during October & November, 1966, and Jan., 1967.

[signature]

STATE OF ARIZONA
COUNTY OF MARICOPA } S.S.

That Carl D. Thompson, Amy A. Thompson, Lula S. Hull, Lenna R. Sellers, Dewey Loyd and Hazel I. Loyd, personally known to me, appeared before me on this date and affixed their signatures for the purposes shown hereon. February 26, 1968.

My Commission Expires 12/18/71.

[signature] NOTARY PUBLIC

REPORT OF SURVEY

Showing the location of the Western Canal in the SE¼, Sec. 9, T.1.S., R.2.E., G.&S.R.B.&M., Maricopa County, Arizona.

For

Mrs. Lula S. Hull
Laveen, Arizona

ARIZONA SURVEYING SERVICE
1114 N. 7TH ST. PHOENIX, ARIZONA

Drawing No. L-66-446-A

Sheet 1 of 4

DIN # 56917-1/4
APLS