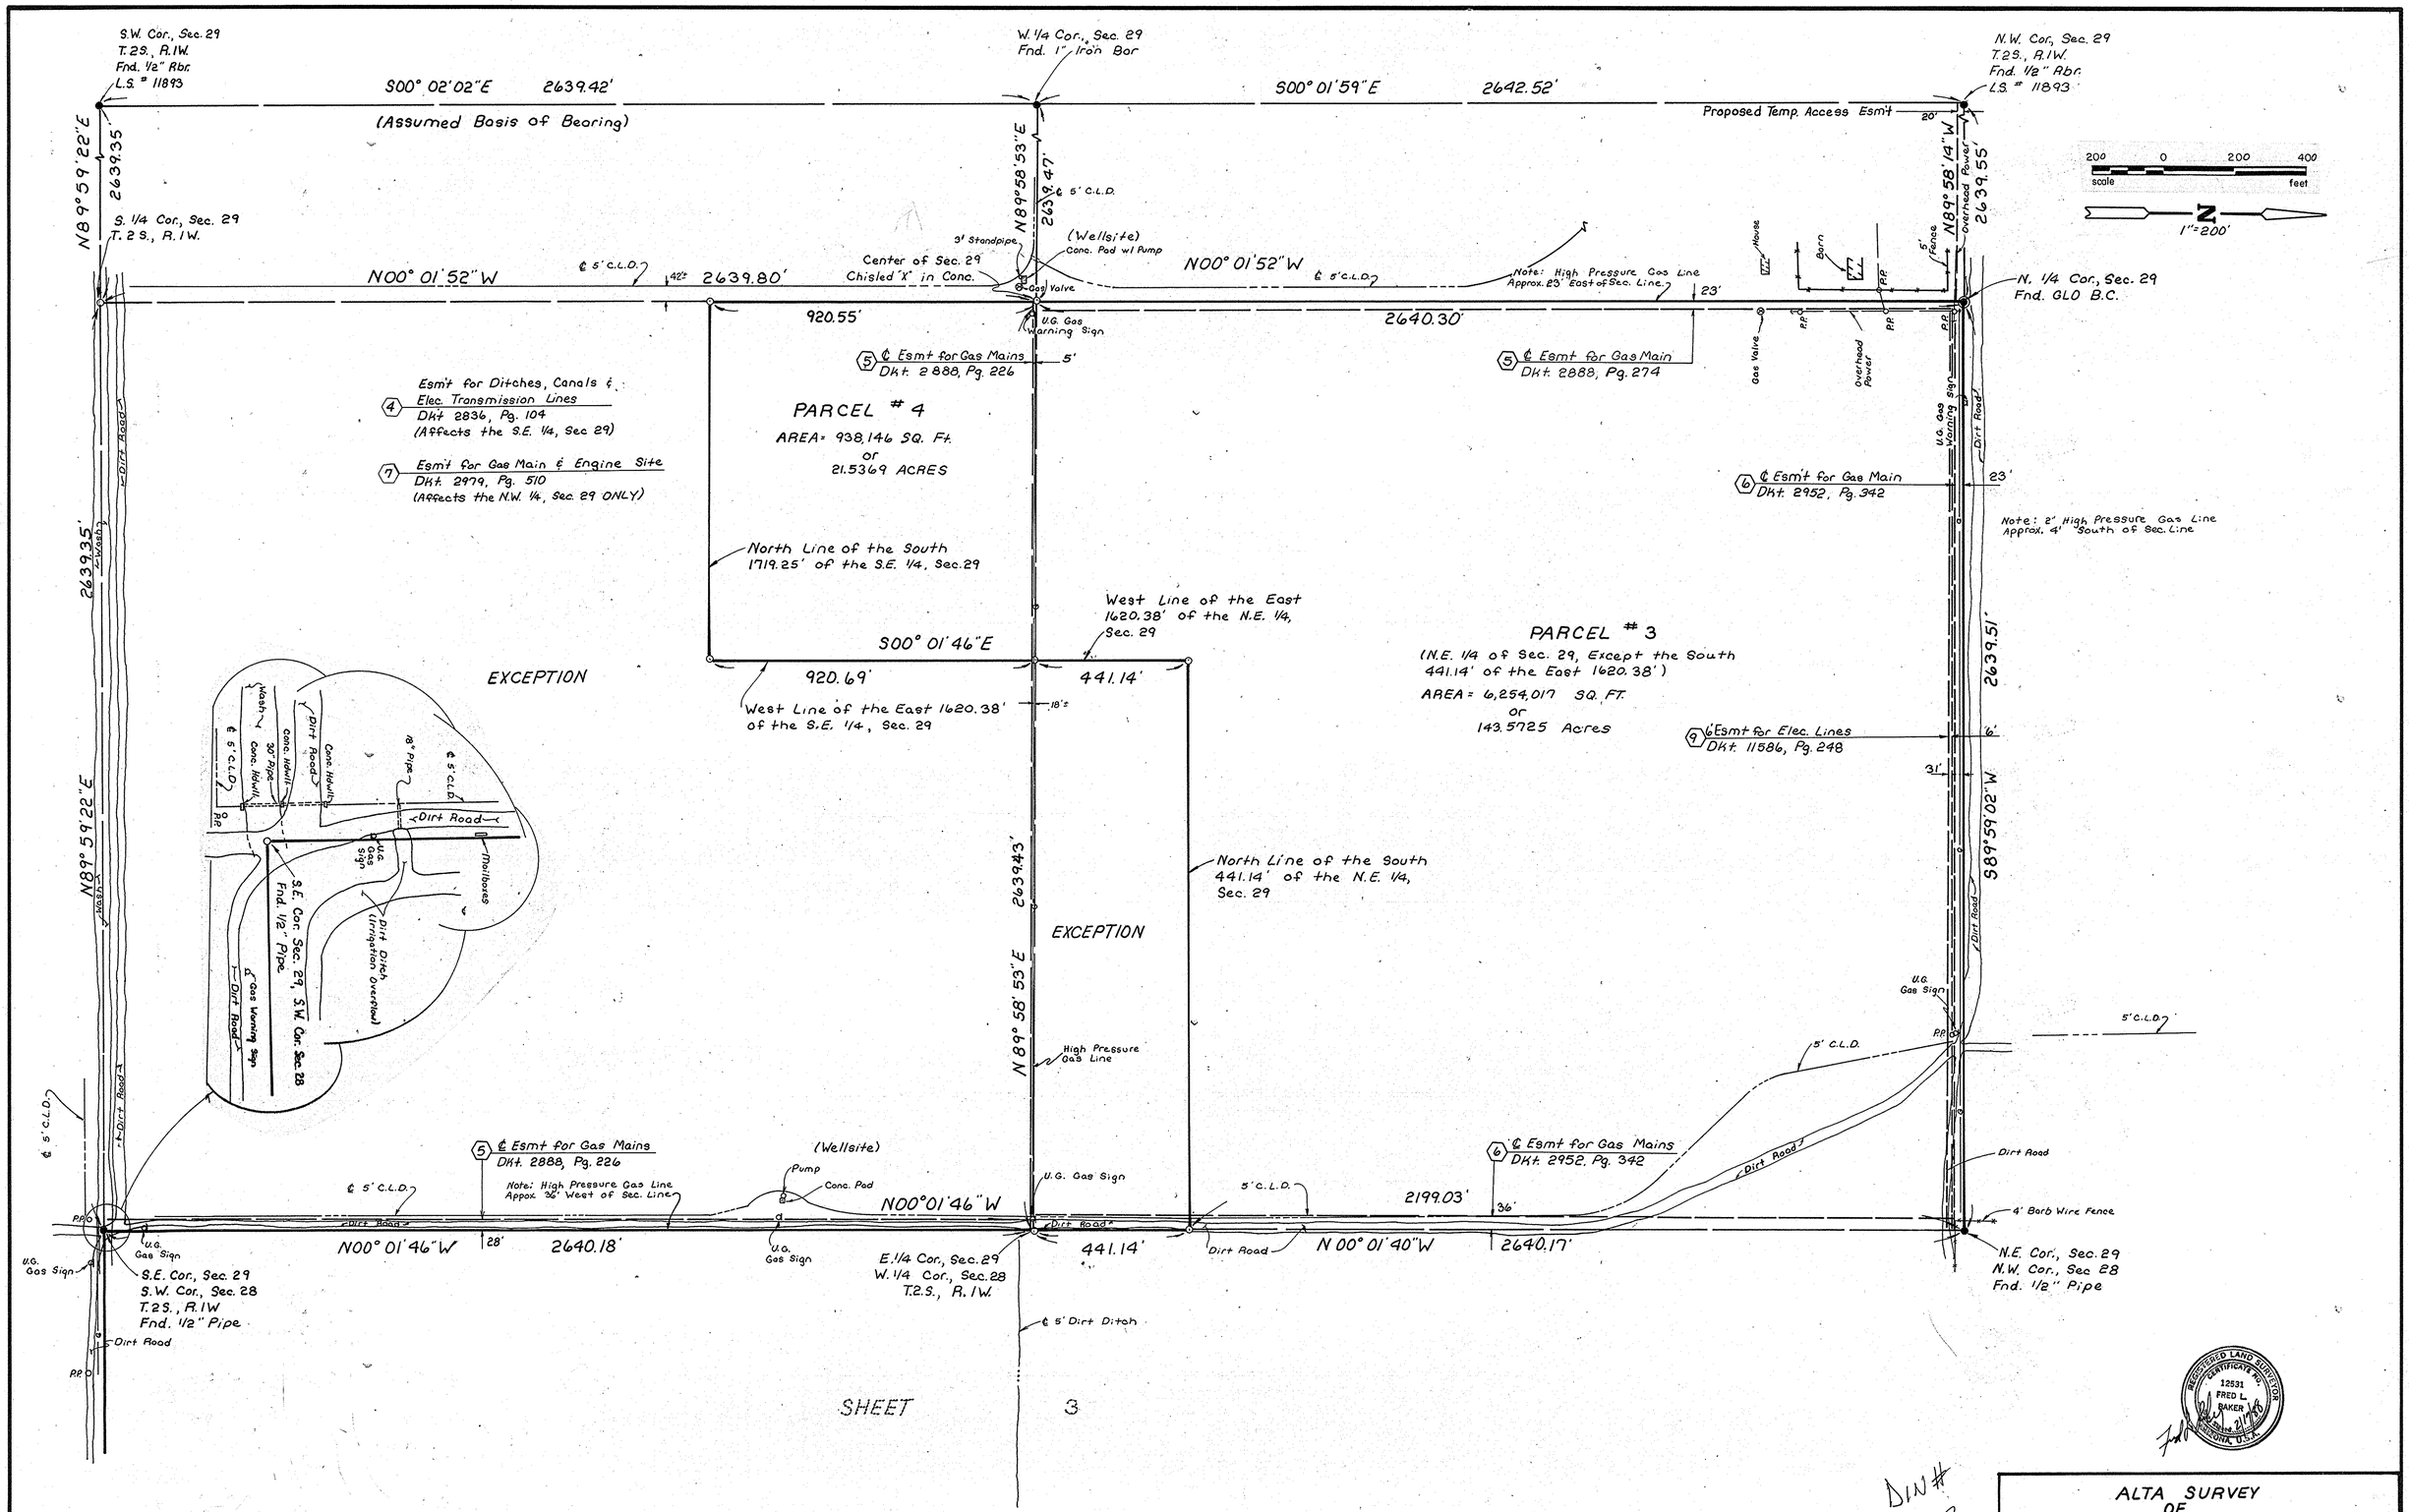
S.W. Cor., Sec. 29
T.2S., R.1W.
Fnd. 1/2" Rbr.
L.S. # 11893
S00° 02'02"E 2639.42'
(Assumed Basis of Bearing)
W. 1/4 Cor., Sec. 29
Fnd. 1" Iron Bar
S00° 01'59"E 2642.52'
N.W. Cor., Sec. 29
T.2S., R.1W.
Fnd. 1/2" Rbr.
L.S. # 11893
Proposed Temp. Access Esm't
N89°59'22"E 2639.35'
S. 1/4 Cor., Sec. 29
T.2S., R.1W.
N89°58'53"E 2639.47'
N89°58'14"W 2639.55'
N00° 01'52"W
2639.80'
Center of Sec. 29
Chisled "X" in Conc.
(Wellsite)
Conc. Pad w/ Pump
Gas Valve
U.G. Gas Warning Sign
Note: High Pressure Gas Line Approx. 23' East of Sec. Line
N. 1/4 Cor., Sec. 29
Fnd. GLO B.C.
920.55'
2640.30'
5 ℄ Esmt for Gas Mains
Dkt. 2888, Pg. 226
5 ℄ Esmt for Gas Main
Dkt. 2888, Pg. 274
4 Esm't for Ditches, Canals & Elec. Transmission Lines
Dkt 2836, Pg. 104
(Affects the S.E. 1/4, Sec 29)
7 Esm't for Gas Main & Engine Site
Dkt. 2979, Pg. 510
(Affects the N.W. 1/4, Sec. 29 ONLY)
PARCEL # 4
AREA = 938,146 SQ. Ft.
or
21.5369 ACRES
6 ℄ Esm't for Gas Main
Dkt. 2952, Pg. 342
Note: 2' High Pressure Gas Line Approx. 4' South of Sec. Line
North Line of the South
1719.25' of the S.E. 1/4, Sec. 29
West Line of the East
1620.38' of the N.E. 1/4,
Sec. 29
S00° 01'46"E
920.69'
441.14'
West Line of the East 1620.38'
of the S.E. 1/4, Sec. 29
PARCEL # 3
(N.E. 1/4 of Sec. 29, Except the South
441.14' of the East 1620.38')
AREA = 6,254,017 SQ. FT.
or
143.5725 Acres
9 6' Esmt for Elec. Lines
Dkt. 11586, Pg. 248
2639.35'
2639.51'
S89°59'02"W
EXCEPTION
EXCEPTION
N89°59'22"E
2639.43'
N89°58'53"E
North Line of the South
441.14' of the N.E. 1/4,
Sec. 29
High Pressure Gas Line
5' C.L.D.
5 ℄ Esmt for Gas Mains
Dkt. 2888, Pg. 226
Note: High Pressure Gas Line Appox. 36' West of Sec. Line
(Wellsite)
Pump
Conc. Pad
N00°01'46"W
2199.03'
6 ℄ Esmt for Gas Mains
Dkt. 2952, Pg. 342
4' Barb Wire Fence
N00° 01'46"W
2640.18'
441.14'
N 00° 01'40"W
2640.17'
S.E. Cor., Sec. 29
S.W. Cor., Sec. 28
T.2S., R.1W
Fnd. 1/2" Pipe
E. 1/4 Cor., Sec. 29
W. 1/4 Cor., Sec. 28
T.2S., R.1W.
N.E. Cor., Sec. 29
N.W. Cor., Sec 28
Fnd. 1/2" Pipe
℄ 5' Dirt Ditch
Dirt Road
SHEET 3
1"=200'
DIN# 56953-2
ALTA SURVEY
OF
A PORTION OF
SECTIONS 28 & 29, T.2S., R.1W.
DRAWN: K.S.
CHECK: R.H.
DATE Feb. 88
JOB NO. 2939
SCALE 1"=200'
SHEET 2 of 3
BAKER LAND SURVEYING
7600 N. 15TH ST. STE. 210 PHX., AZ (602)395-0074