RESULTS OF SURVEY

OF PORTIONS OF SECTIONS 14, 23 & 26,
TOWNSHIP 1 NORTH, RANGE 2 WEST
OF THE GILA AND SALT RIVER, BASE
AND MERIDIAN, MARICOPA COUNTY, ARIZONA.

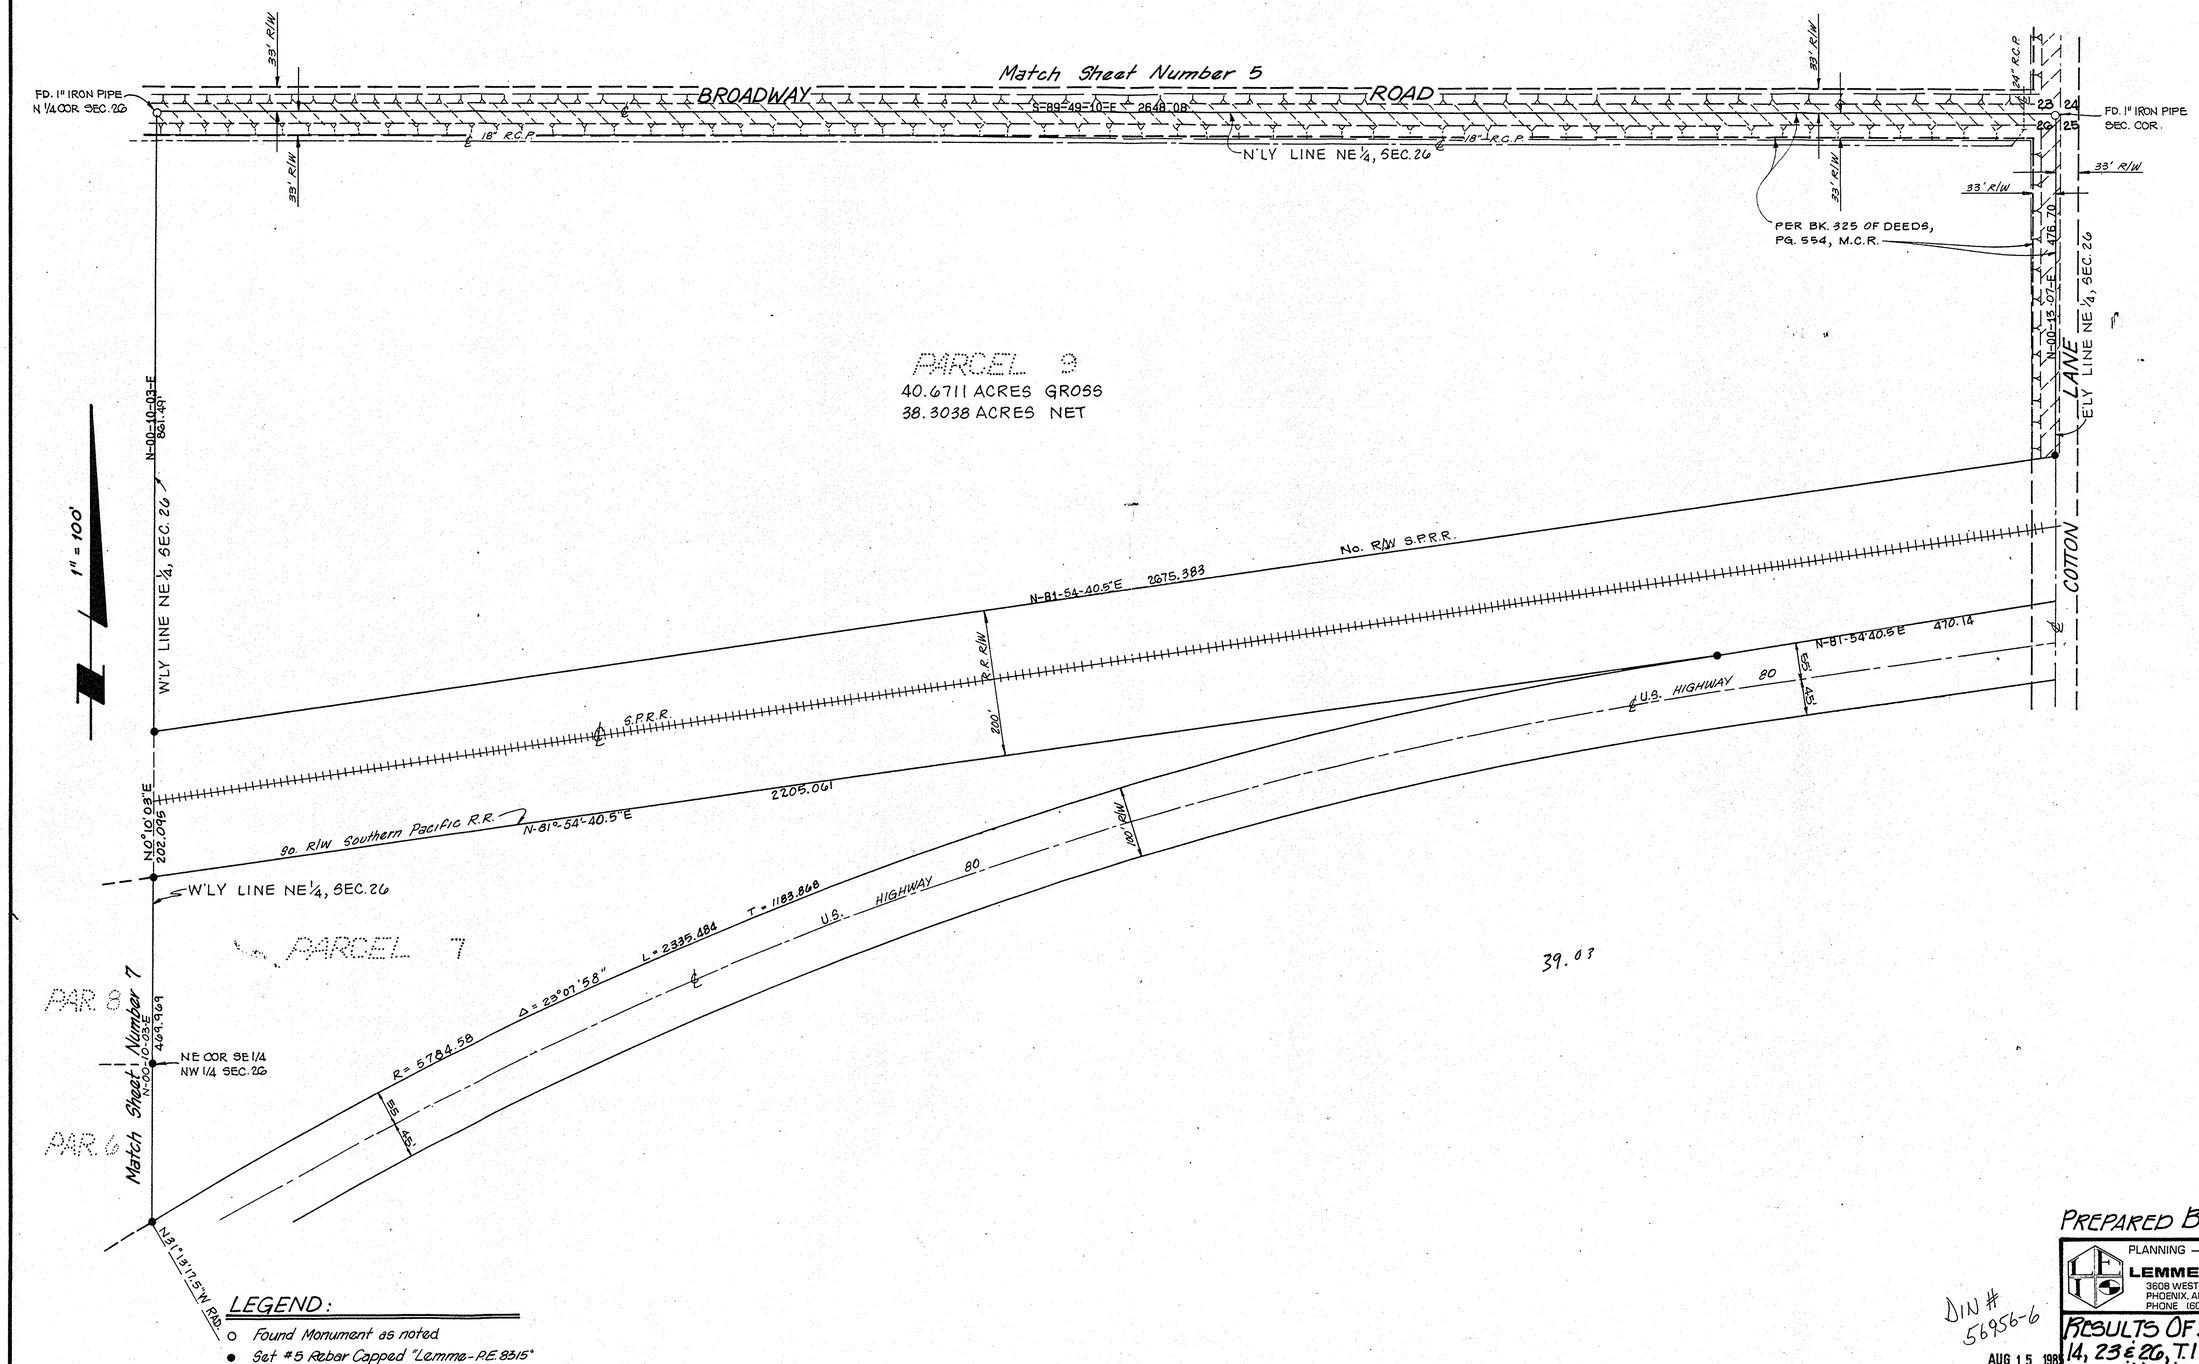

2813

PREPARED BY:

PLANNING — CIVIL ENGINEERING — SURVEYING
LEMME ENGINEERING INC.
3608 WEST BETHANY HOME ROAD
PHOENIX, ARIZONA 85019
PHONE (602) 247-0722 939-2345

RESULTS OF SURVEY OF SECTIONS 14, 23 & 26, T.1N., R.2W., G&SR., B.&M., MARICOPA COUNTY, AZ.

W.O. 85-110 | DATE 6/12/85 | SHEET 6 OF 7

DIN # 56956-6

AUG 15 1985

Revised 6/18/85

LEGEND:

- o Found Monument as noted
- • Set #5 Rebar Capped "Lemme-R.E. 9315"