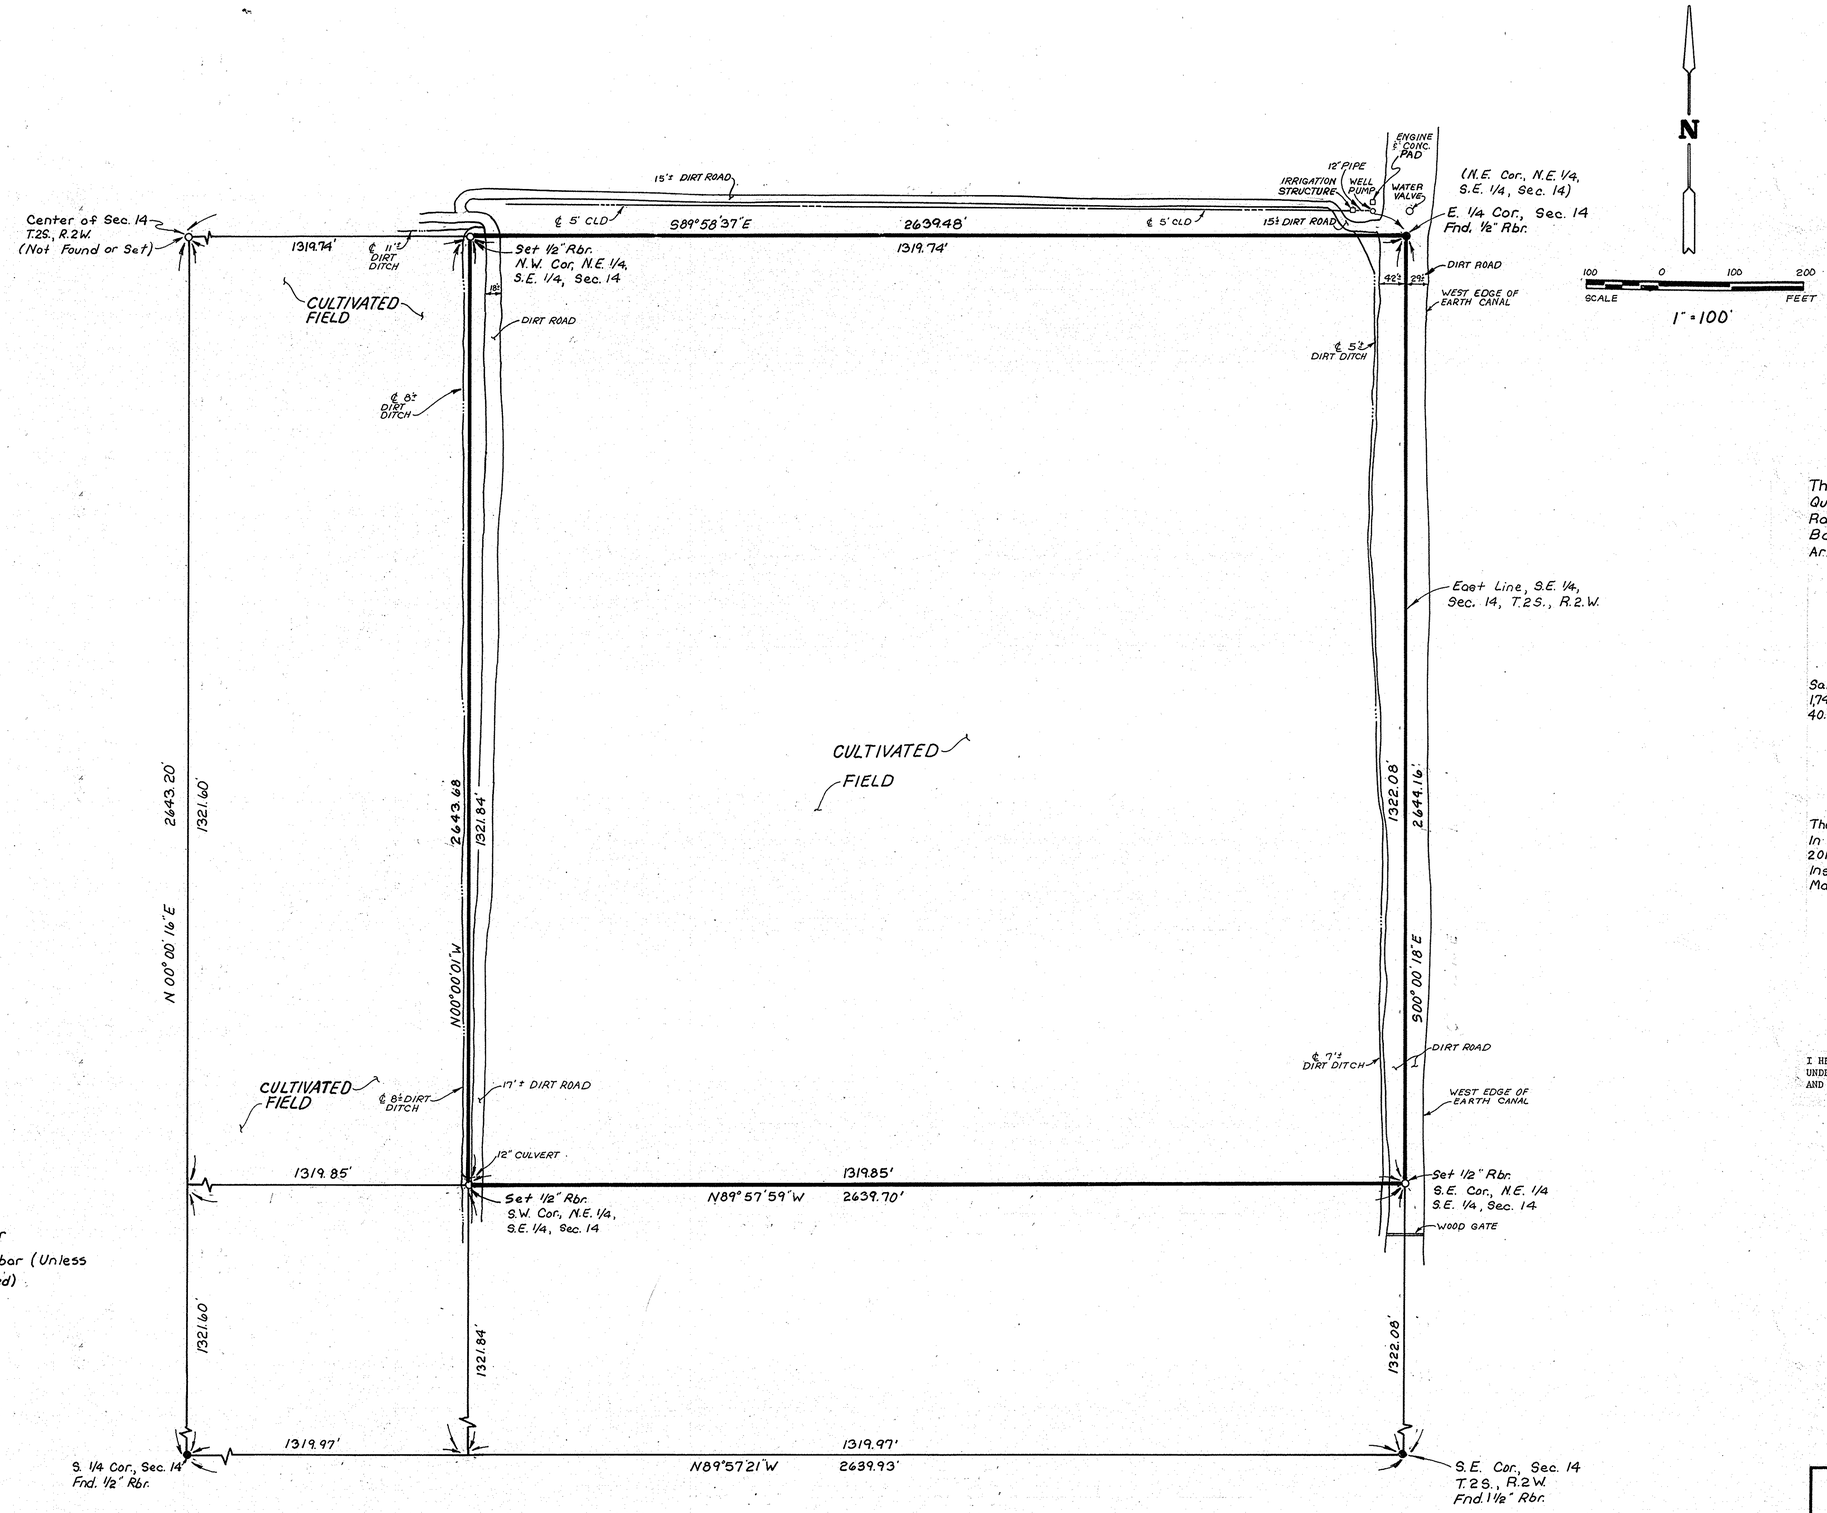

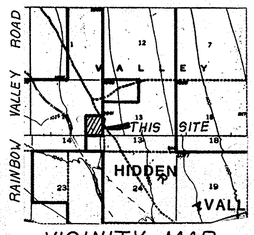

VICINITY MAP

LEGAL DESCRIPTION

The Northeast Quarter of the Southeast Quarter of Section 14, Township 2 South, Range 2 West of the Gila and Salt River Base and Meridian, Maricopa County, Arizona.

Said Parcel Containing:
1,744,721 Sq. Ft. or
40.0533 Acres More or Less

The Survey Platted Hereon Was Performed In Accordance With Title Report No. 201-03-886186 By First American Title Insurance Company of Arizona, Dated May 4, 1988.

CERTIFICATION

I HEREBY CERTIFY THAT THE SURVEY PLATTED HEREON WAS PERFORMED UNDER MY DIRECTION AND SUPERVISION DURING April 1988, AND IT IS TRUE AND CORRECT TO THE BEST OF MY KNOWLEDGE.

REGISTERED LAND SURVEYOR
CERTIFICATE NO. 12531
FRED L. BAKER
ARIZONA, U.S.A.

LEGEND

○ Set 1/2" Rebar

● Found 1/2" Rebar (Unless Otherwise Noted)

DIN# 56959

BOUNDARY SURVEY
OF THE N.E. 1/4, S.E. 1/4, SEC. 14
T.2S., R.2W.

DRAWN: K.S. CHECK: R.H.	DATE MAY 88	JOB NO. 2965	SCALE 1" = 100'	SHEET 1 OF 1

BAKER LAND SURVEYING
7600 N. 15TH ST. STE. 210 PHX., AZ (602)395-0074