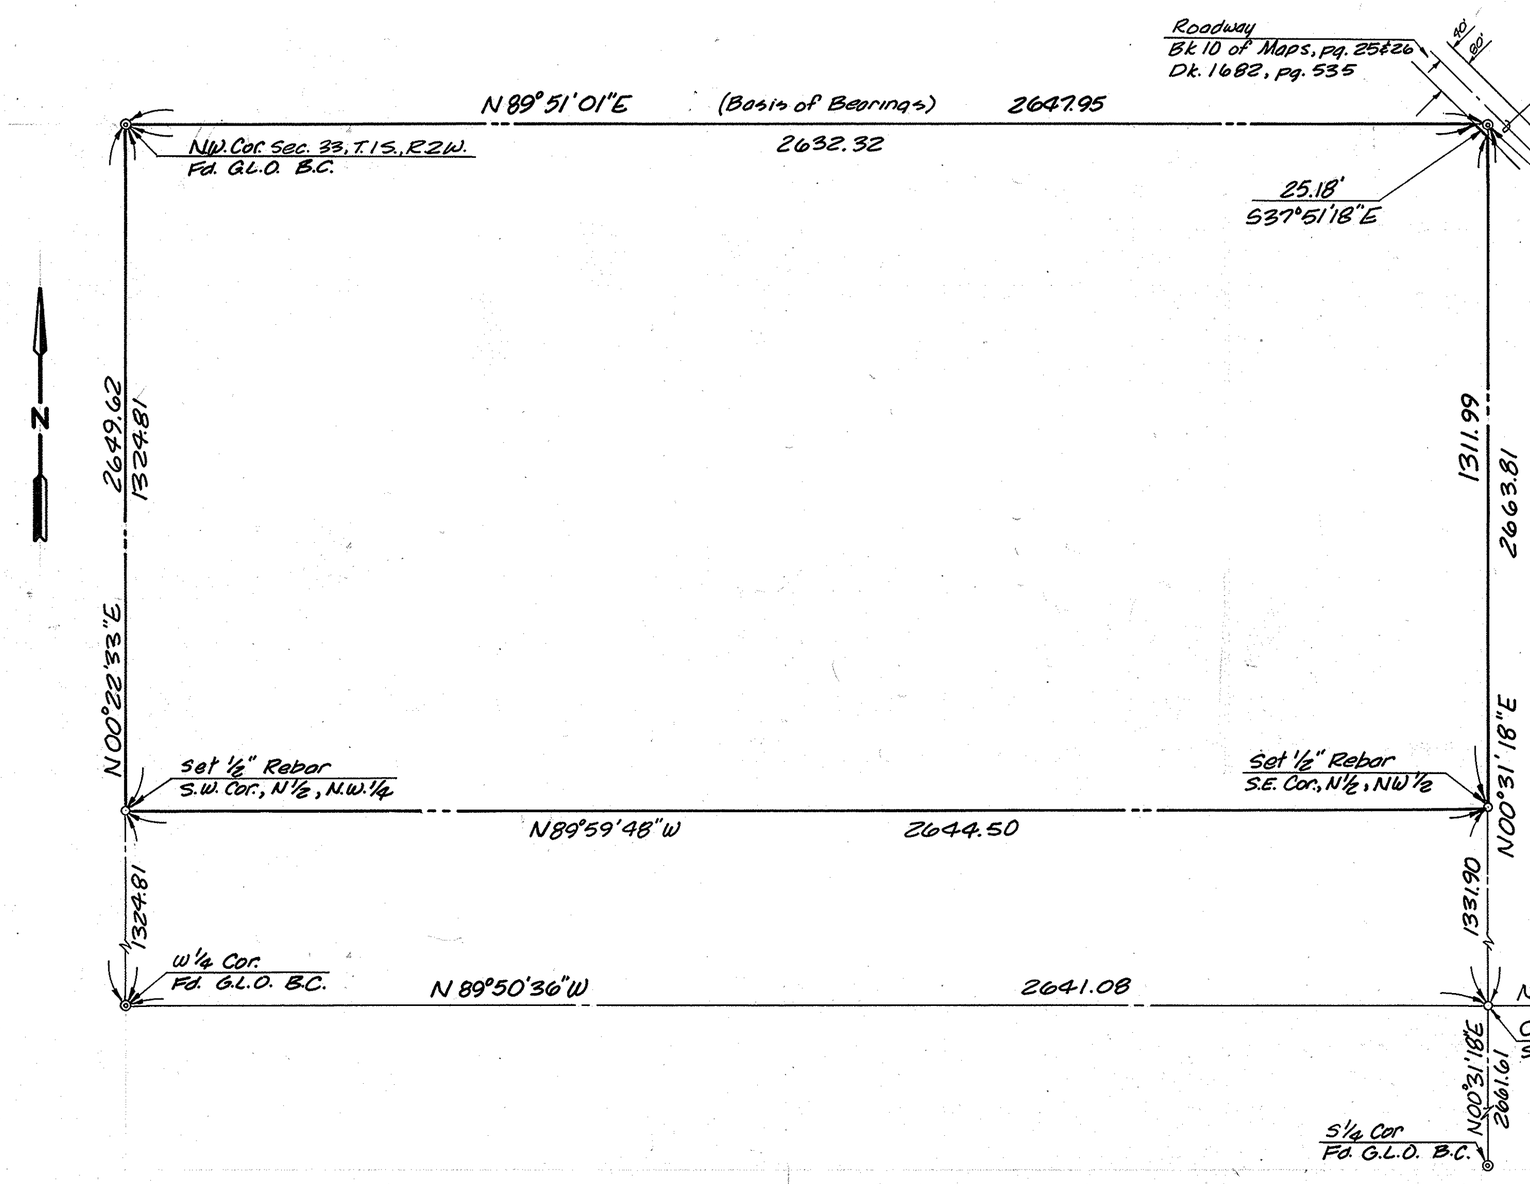

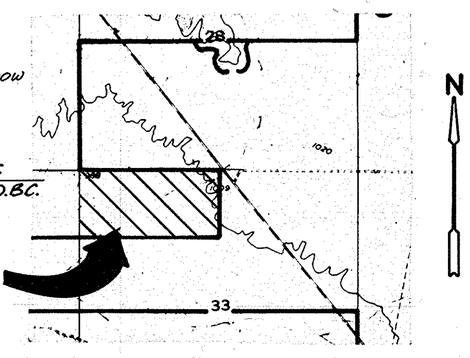

VICINITY MAP
NO SCALE

LEGAL DESRIPTION

The North half of the Northwest quarter of Section 33. Township 1 South, Range 2 West of the Gila and Salt River Base and Meridian. Maricopa County, Arizona.
Except any portion lying within the Rainbow Valley Road.

Said parcel containing:
Gross Area-3,514,843 S.F.-80.690 Acres

LEGEND

- Fd. G.L.O. Brass Cap
- Set 1/2" Rebar w/Cap LS#12531
- Boundary Line

NOTES:

This survey was performed in accordance with title report #201-826636 from First American Title Insurance Company of Arizona, Dated Oct. 28, 1985.

CERTIFICATION

The survey plotted hereon was performed under my direction and supervision during the month of November, 1985, and is true and correct, to the best of my knowledge and belief.

REGISTERED LAND SURVEYOR CERTIFICATE NO. 12531 FRED L. BAKER Date Signed 11/19/85 ARIZONA, U.S.A.

CLIENT:

A.M.C.O.R. Investments Corp.
2735 E. Camelback Rd.
Phoenix, AZ. 85016
(602)957-7170

DIN# 56962

BOUNDARY SURVEY

The N.1/2 of the N.W.1/4 Sec.33, T.1S., R.2W. of the Gila and Salt River Base and Meridian

DRAWN: TAH / CHECK: F.L.B.	DATE NOV.-85	JOB NO. 2643	SCALE 1"=200'	SHEET 1 OF 1

BAKER LAND SURVEYING
4120 N. 20TH ST. PHX., AZ (602) 957-8387

200 0 200 400
scale feet