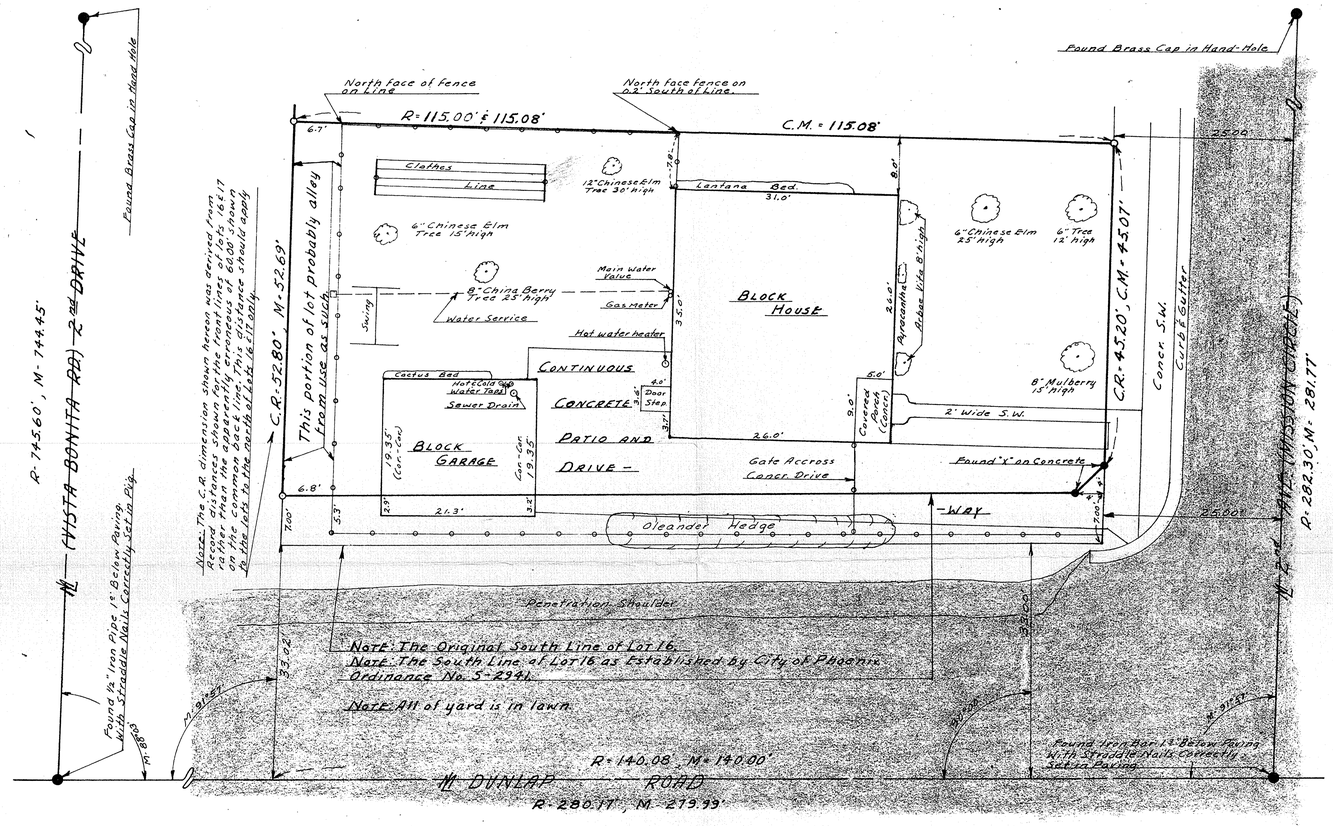

Note: The C.R. dimension shown hereon was derived from Record distances shown for the front line of Lot 17 rather than the apparently erroneous of 60.00' shown on the common back line. This distance should be the same as the distance to the north of Lot 16 is off only.

LEGEND:

- o - 1/2" dia. Iron Pipe Set
- —o—o—o— - 42" High Chain Link Fence.
- R. - Distance From North Central Heights, Plat "A", Bk. 37, P. 27, M.C.R.
- M. - Distance Measured in the Field.
- C.R - Distance Calculated from "R."
- C.M. - Distance Calculated From M.

N

Scale, 1" = 10'

CERTIFICATION:
This will certify that the Survey shown hereon was made by me on Sept. 1st, 1964.

Eugene V. Shelley, R.L.S.

REGISTERED LAND SURVEYOR EUGENE V. SHELLEY ARIZONA U.S.A.

DIN# 57032

REPORT OF SURVEY

FOR MR CONRAD L. BACHE

OF LOT 16, BLOCK 11, NORTH CENTRAL HEIGHTS PLAT "A", AS SHOWN IN BOOK OF MAPS, 37, PAGE 27, M.C.R.

ARIZONA SURVEYING SERVICE
1114 N. 7th St. Phoenix, Arizona
Drawing No. L-64-384