15-18-23-26

—LEGEND—

Parcel No.	1
Lot No.	1
House No.	905
House or Bldg.	[ ]

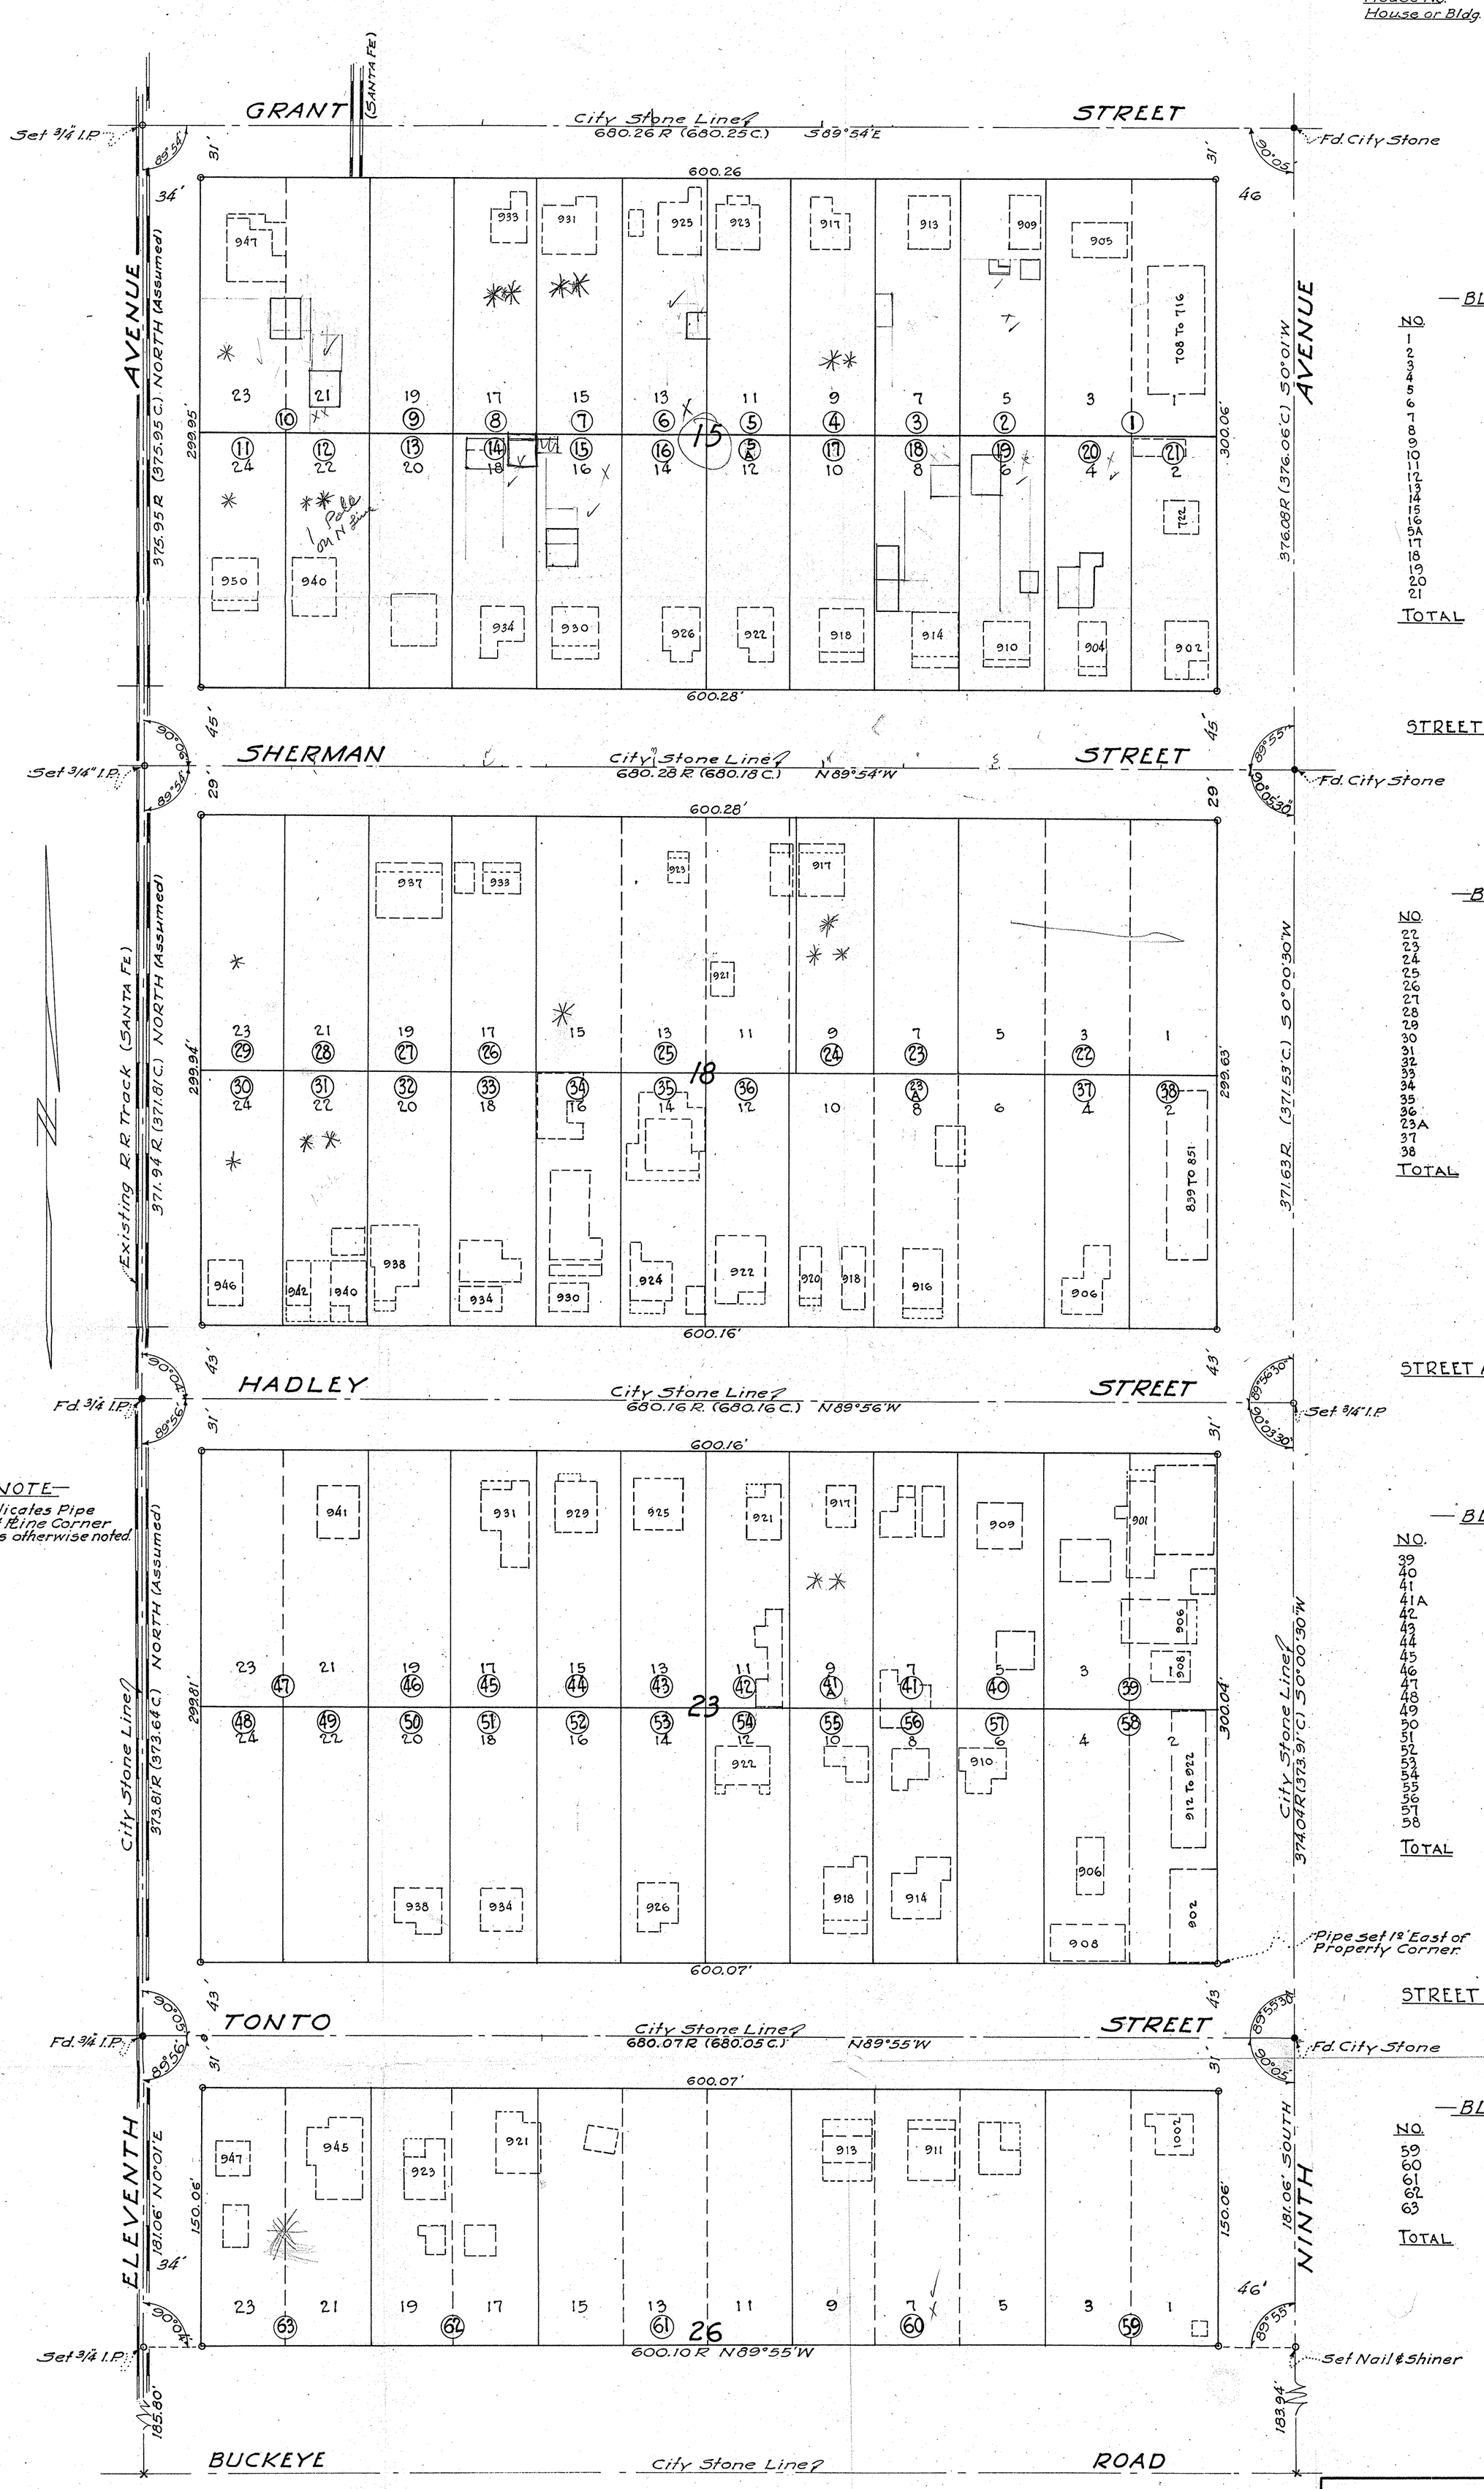

—BLOCK 15—

NO.	AREA SQ.FT.
1	15,009.10
2	7504.10
3	7503.90
4	7503.70
5	7503.55
6	7503.40
7	7503.15
8	7502.95
9	7502.75
10	15,004.85
11	7502.44
12	7502.68
13	7502.88
14	7503.08
15	7503.28
16	7503.54
5A	7503.69
17	7503.86
18	7504.04
19	7504.24
20	7504.44
21	7504.93
TOTAL	180,084.55

STREET AREA 44,420.72 SQ. FT.

—BLOCK 18—

NO.	AREA SQ.FT.
22	22,484.53
23	7496.13
24	6897.30
25	23,093.68
26	7499.36
27	7500.00
28	7500.65
29	7501.29
30	7500.54
31	7499.90
32	7499.25
33	7498.61
34	7497.96
35	7497.32
36	7496.67
23A	22,486.15
37	7494.09
38	7493.45
TOTAL	179,936.88

STREET AREA 44,411.84 SQ. FT.

—BLOCK 23—

NO.	AREA SQ.FT.
39	15,004.36
40	7501.46
41	7501.05
41A	7500.50
42	7500.02
43	7499.54
44	7499.09
45	7498.60
46	7498.10
47	14,994.92
48	7496.69
49	7497.17
50	7497.65
51	7498.13
52	7498.61
53	7499.09
54	7499.57
55	7500.05
56	7500.53
57	7501.01
58	15,003.46
TOTAL	179,989.60

Pipe set 1.2' East of Property Corner

STREET AREA 44,405.18 SQ.FT.

—BLOCK 26—

NO.	AREA SQ.FT.
59	15,009.16
60	22,513.71
61	22,513.68
62	15,009.12
63	15,009.12
TOTAL	90,054.79

—NOTE—

o Indicates Pipe set at Line Corner unless otherwise noted.

Approved By: _____

CITY ENGINEER

Note:
Since the Monuments denoting the Intersection of City Stone Lines at 11TH & 9TH Ave's on BUCKEYE RD. have been destroyed, the mid-line of Blk. 26 was established by using Angles & Distances obtained in August, 1946 when said Monuments were in place.

CERTIFICATE OF SURVEY

I hereby certify that the Survey platted hereon was made under my direction during the month of August 1950.

_____
Registered Engineer

DIN# 57035

PROPERTY LINE MAP

MATTHEW HENSON HOMES

HOUSING AUTHORITY OF THE CITY OF PHOENIX

PHOENIX MARICOPA ARIZONA

GREGG R. IRVINE — REGISTERED ENGINEER

SCALE: 1" = 40'

0 20 40 60 80 100

AUGUST 12, 1950

ARIZ 1-4
PLAN NO.