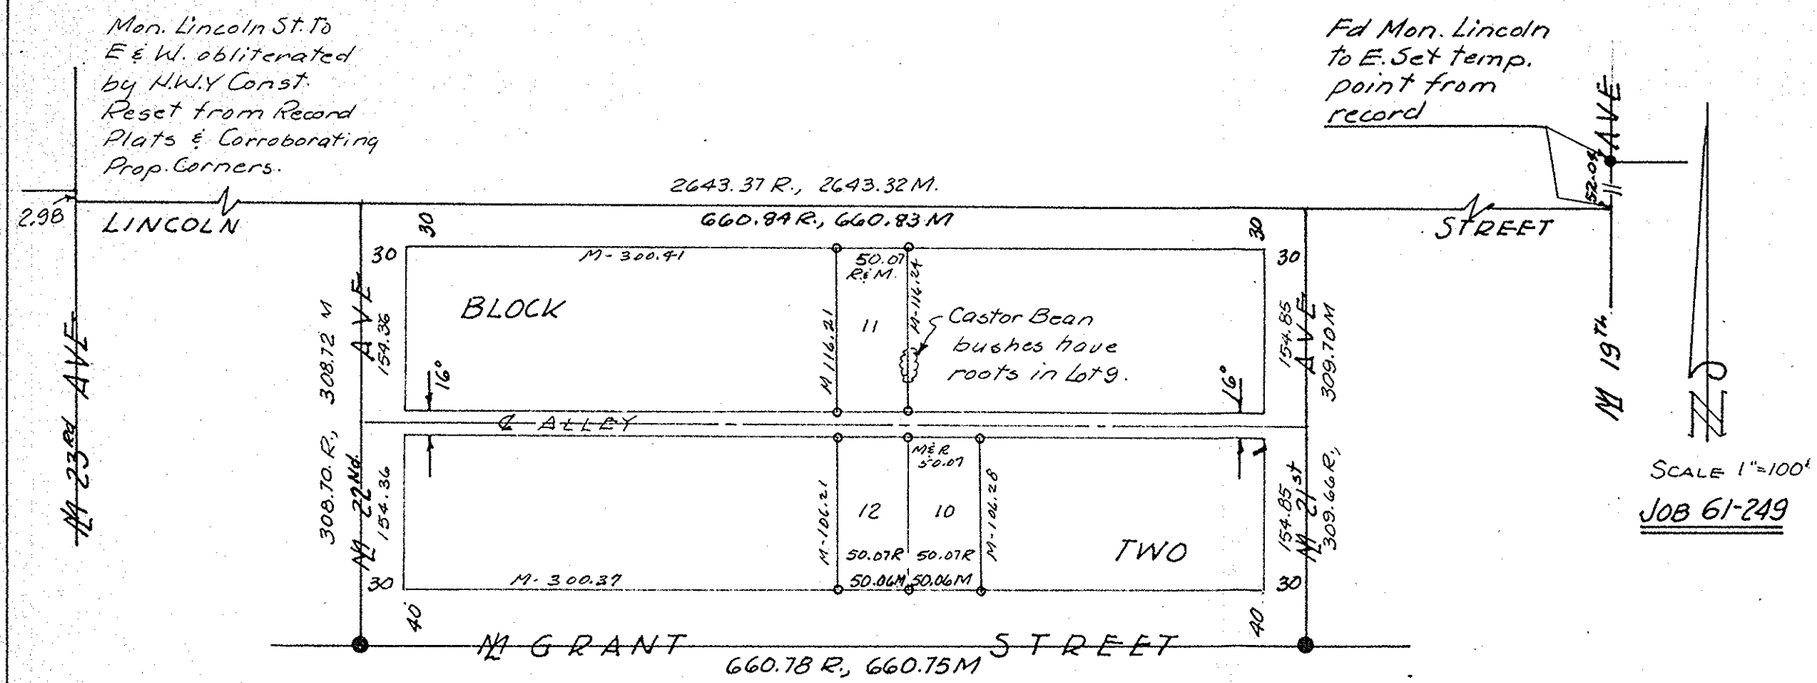

ENCROACHMENT DIAGRAM
NO SCALE

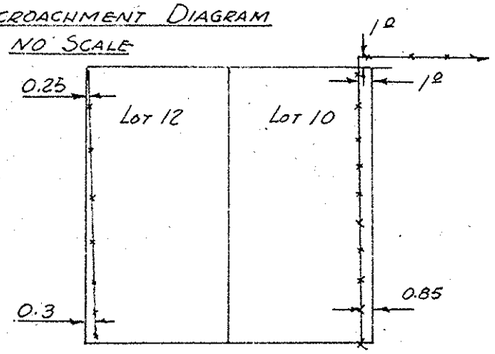

NOTE: dimensions shown are to face of fencing wire

This is to certify that the survey of the premises hereon platted was made by me in November & December 1961.

Eugene V Shelley
REGISTERED LAND SURVEYOR

REGISTERED LAND SURVEYOR
EUGENE V. SHELLEY
DEC. 31, 1961
ARIZONA, U.S.A.

DIN # 57054

REPORT OF SURVEY
Of lots 10, 11 & 12 of SELLWELL, blk 2, a subdivision of a portion of the S.E. 1/4 of Sec. 12, T.1N., R.2E. G&SRB.M.
for
BRISCOE PAVING COMPANY
Phoenix, Arizona.
ARIZONA SURVEYING SERVICE