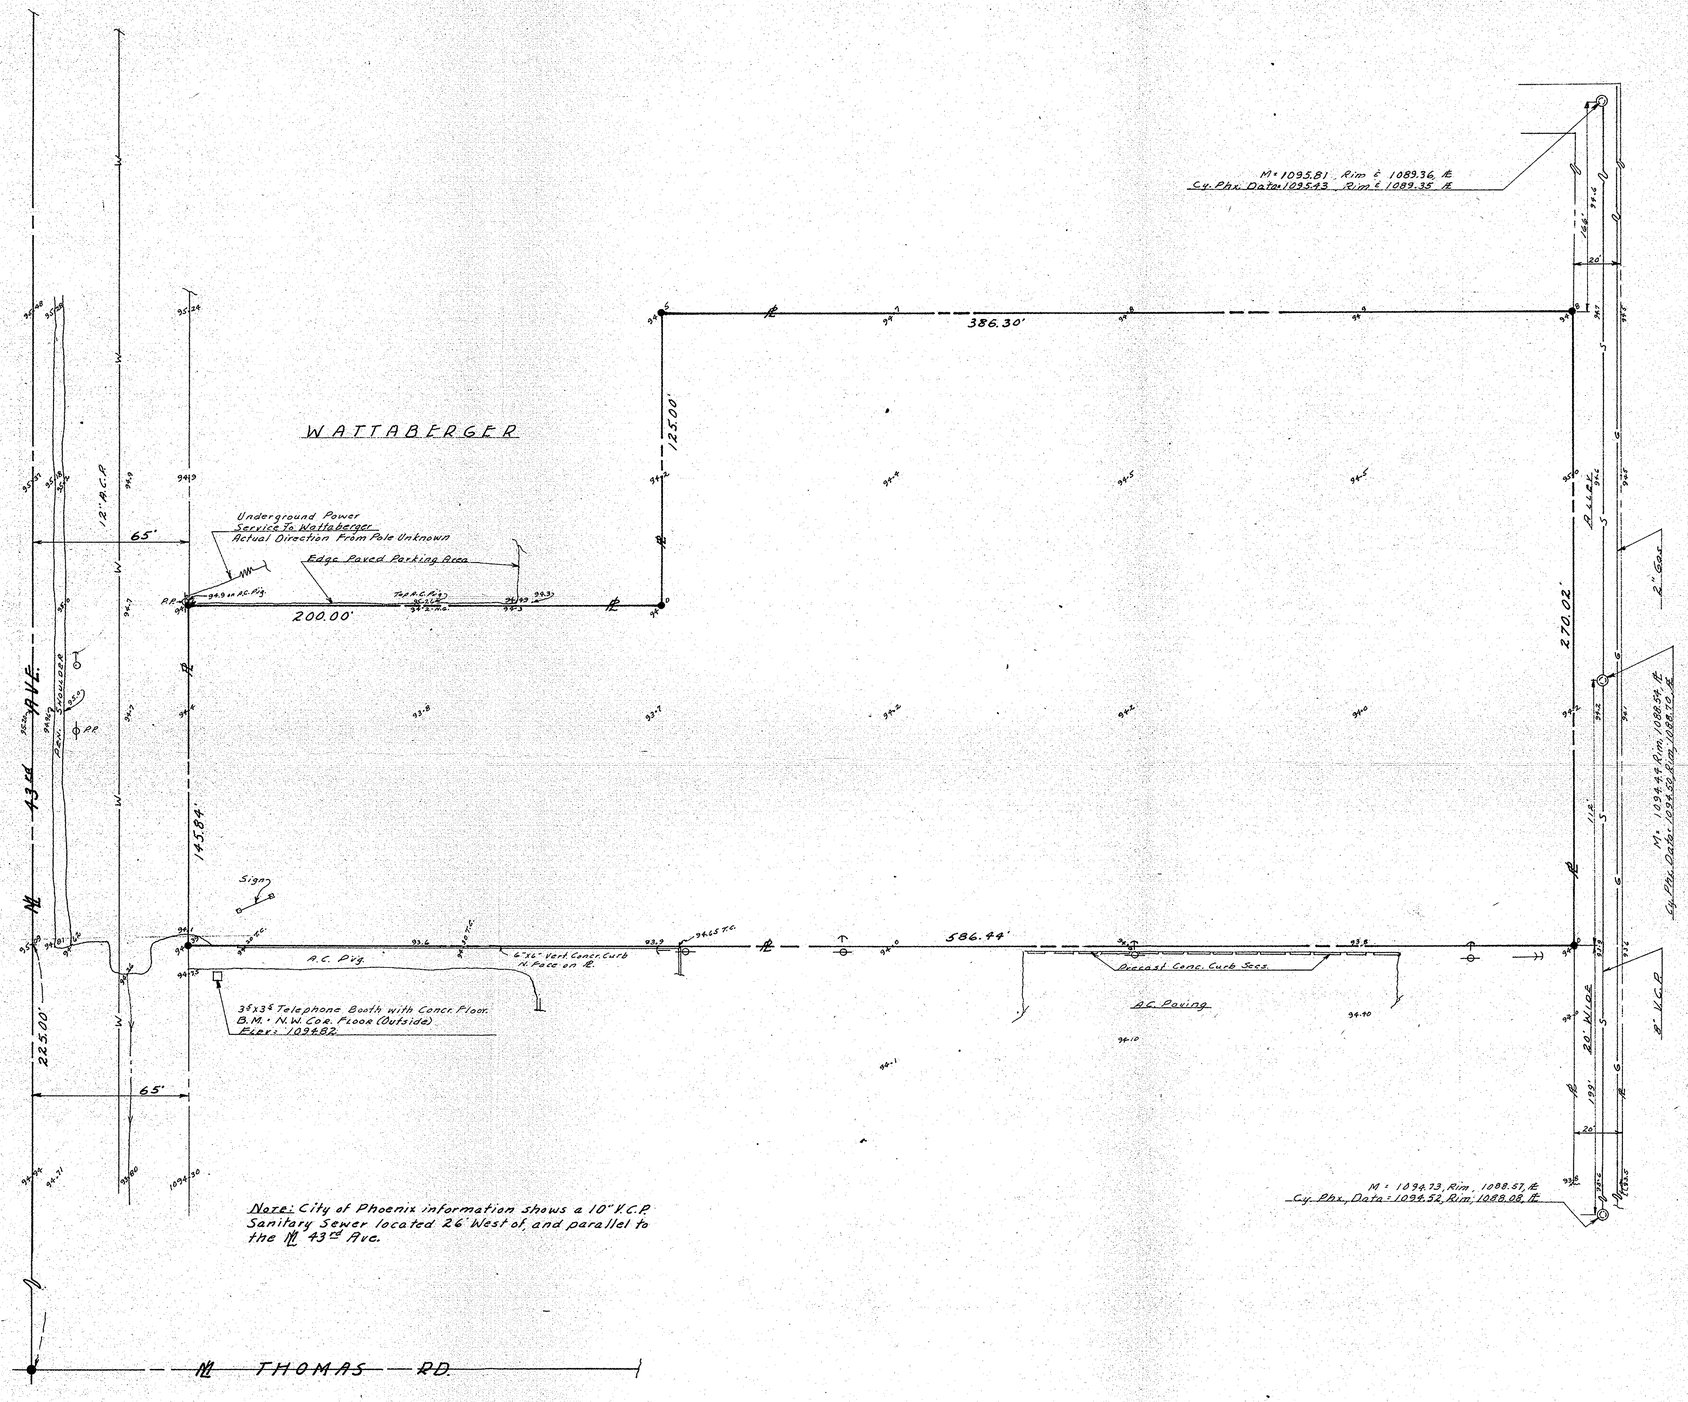

REPORT OF TOPOGRAPHICAL SURVEY

OF

THE S.W. ¼, S.W. ¼, S.W. ¼, SEC. 27, T. 2 N, R. 2 E., G. & S. R. B. & M., MARICOPA COUNTY, ARIZONA; EXCEPT THE NORTH 162.00' & THE SOUTH 225.00' THEREOF; AND EXCEPT THE SOUTH 125.00' OF THE NORTH 287.00' OF THE WEST 265.00' THEREOF

FOR

MR. DON McMANN

4221 E. PALO VERDE DRIVE

PHOENIX ARIZONA

N

Scale 1" = 30'

LEGEND:

-o- = Power & Telephone Pole Unless Otherwise Noted.

→ = Pole Guy Anchor

94.0 = 1094.0 Elev. Sea Level Datum

94.30 T.C. = Elev. Top Curb.

Note: For BOUNDARY SURVEY of the parcel shown hereon - see ARIZ. SURV. SERV. DRAWING L-64-373.

This will certify that the survey shown hereon was done by R.R. Norwood under my supervision during the months of April & May, 1965.

Eugene F. Shelley R.L.S.

REGISTERED LAND SURVEYOR CERTIFICATE 1631 EUGENE F. SHELLEY Tempe, Arizona U.S.A.

DIN # 57063

ARIZONA SURVEYING SERVICE

1114 N. 7th St. PHOENIX ARIZONA

DRAWING No. - EP-65-409