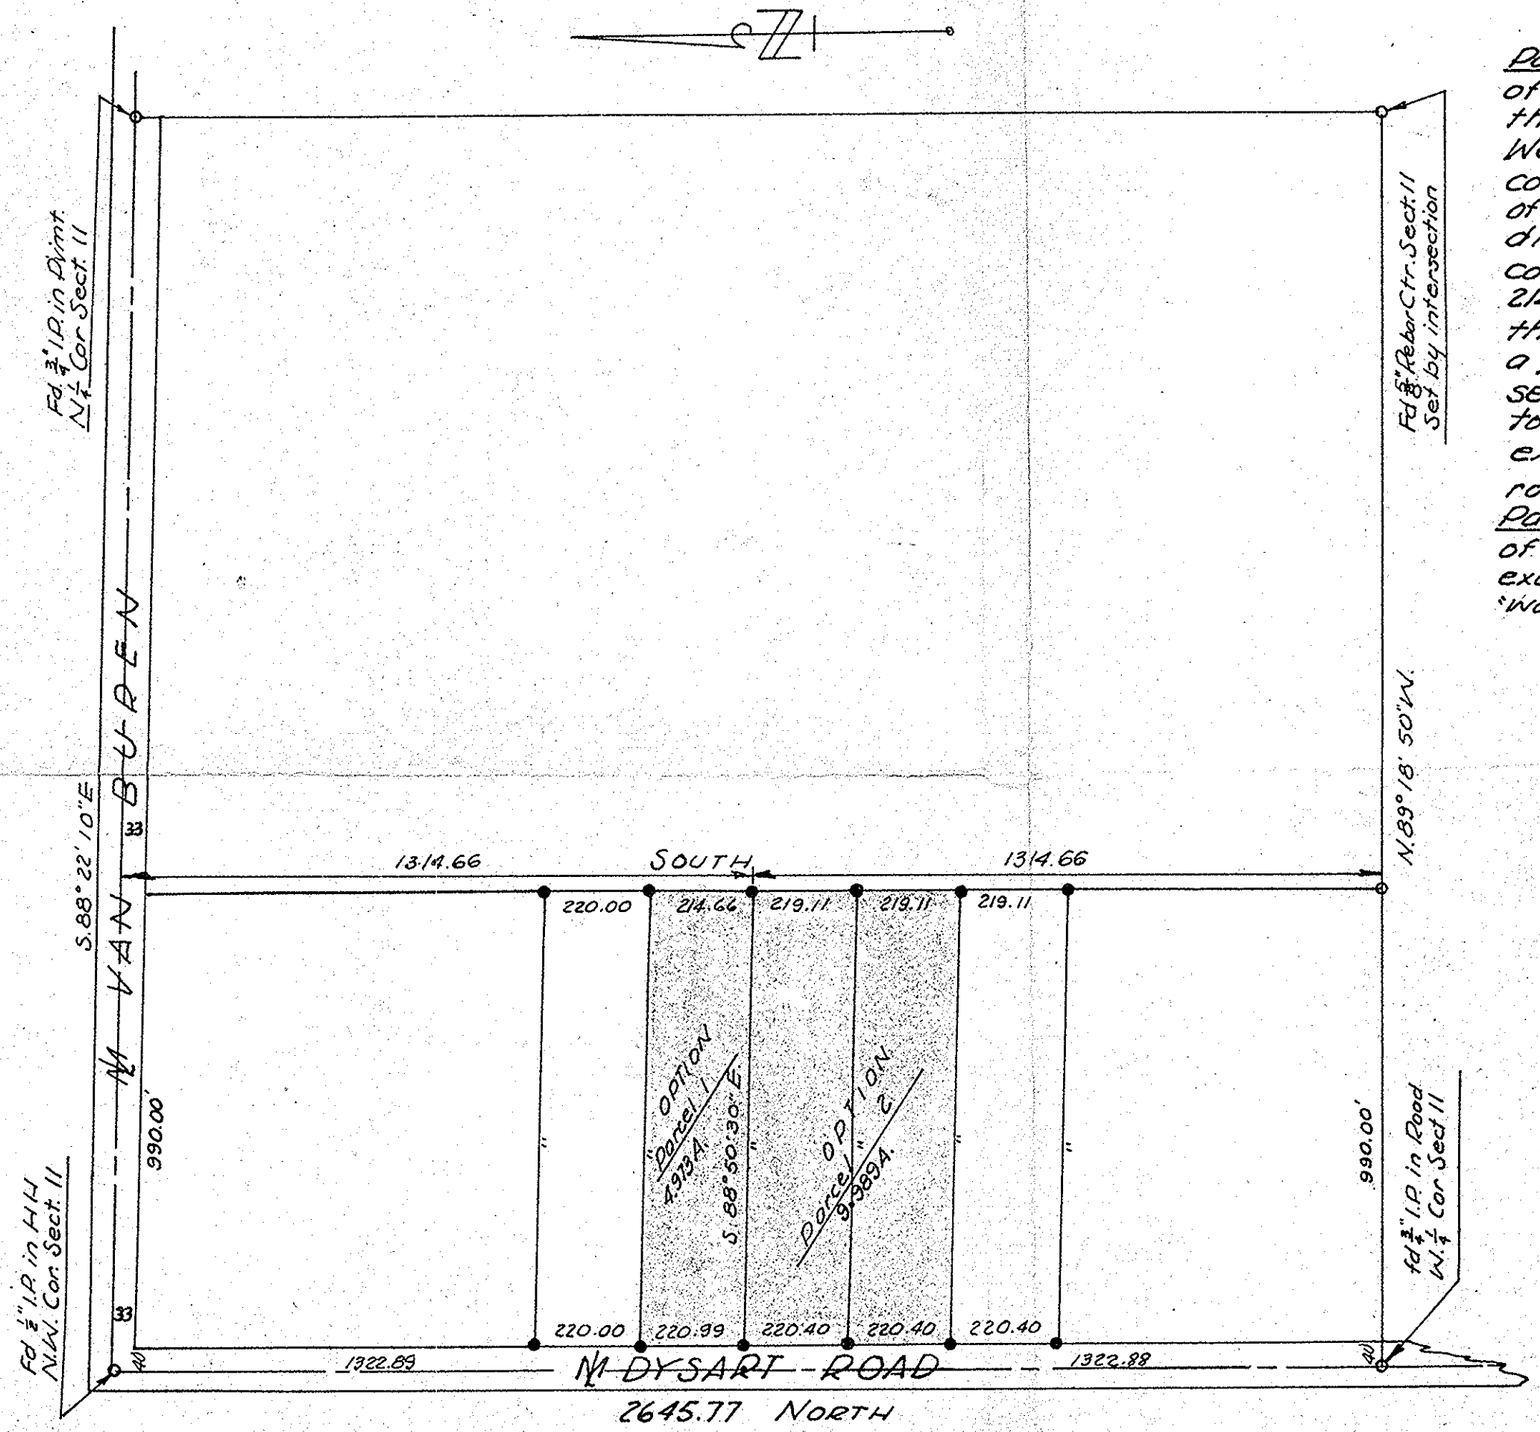

DESCRIPTION

Parcel 1: Beginning at the N.W. corner of Sec. 11, T1N, R1W, G&S.R.B.L.&M. thence South 1322.89 feet along the West line of said section to the S.W. corner of this parcel for a true point of beginning, thence S.88°50'30"E a distance of 990.00 feet to the S.E. corner of said parcel; thence North 214.66 feet to the N.E. corner thereof; thence N88°22'10"W. 990.00 feet to a point on the West line of said section 11; thence South 220.99 feet to the true point of beginning, except the W. 40.00 feet thereof for roadway purposes.

Parcel 2: The N 1/3 of the W. 990.00 feet of the S.W.1/4, N.W.1/4 Sec 11, T1N, R1W, G&S.R.B.L.&M. except the W. 40.00 feet thereof for road-way purposes.

REGISTERED LAND SURVEYOR
CERTIFICATE EXPIRES
EUGENE V. SKELLEY
DEC. 31, 1960
ARIZONA

This is to certify that the survey hereon platted was made by me in Aug. 1959.

Eugene V. Skelly, R.L.S.

REPORT OF SURVEY

In the NW 1/4 of Sect. 11, T1N, R1W. G&S.R.B.L.&M. delineating the above described parcels.

For Mr. & Mrs. E.C. SKELLEY
Avondale, Arizona.

Surveyed by E.V.S.	Closure by H.L.M.		Drawn by H.L.M.
Checked by H.L.M.	Checked E.V.S.		Job# 58-101 Scale 1"=300'

ARIZONA SURVEYING SERVICE

DIN# 570641