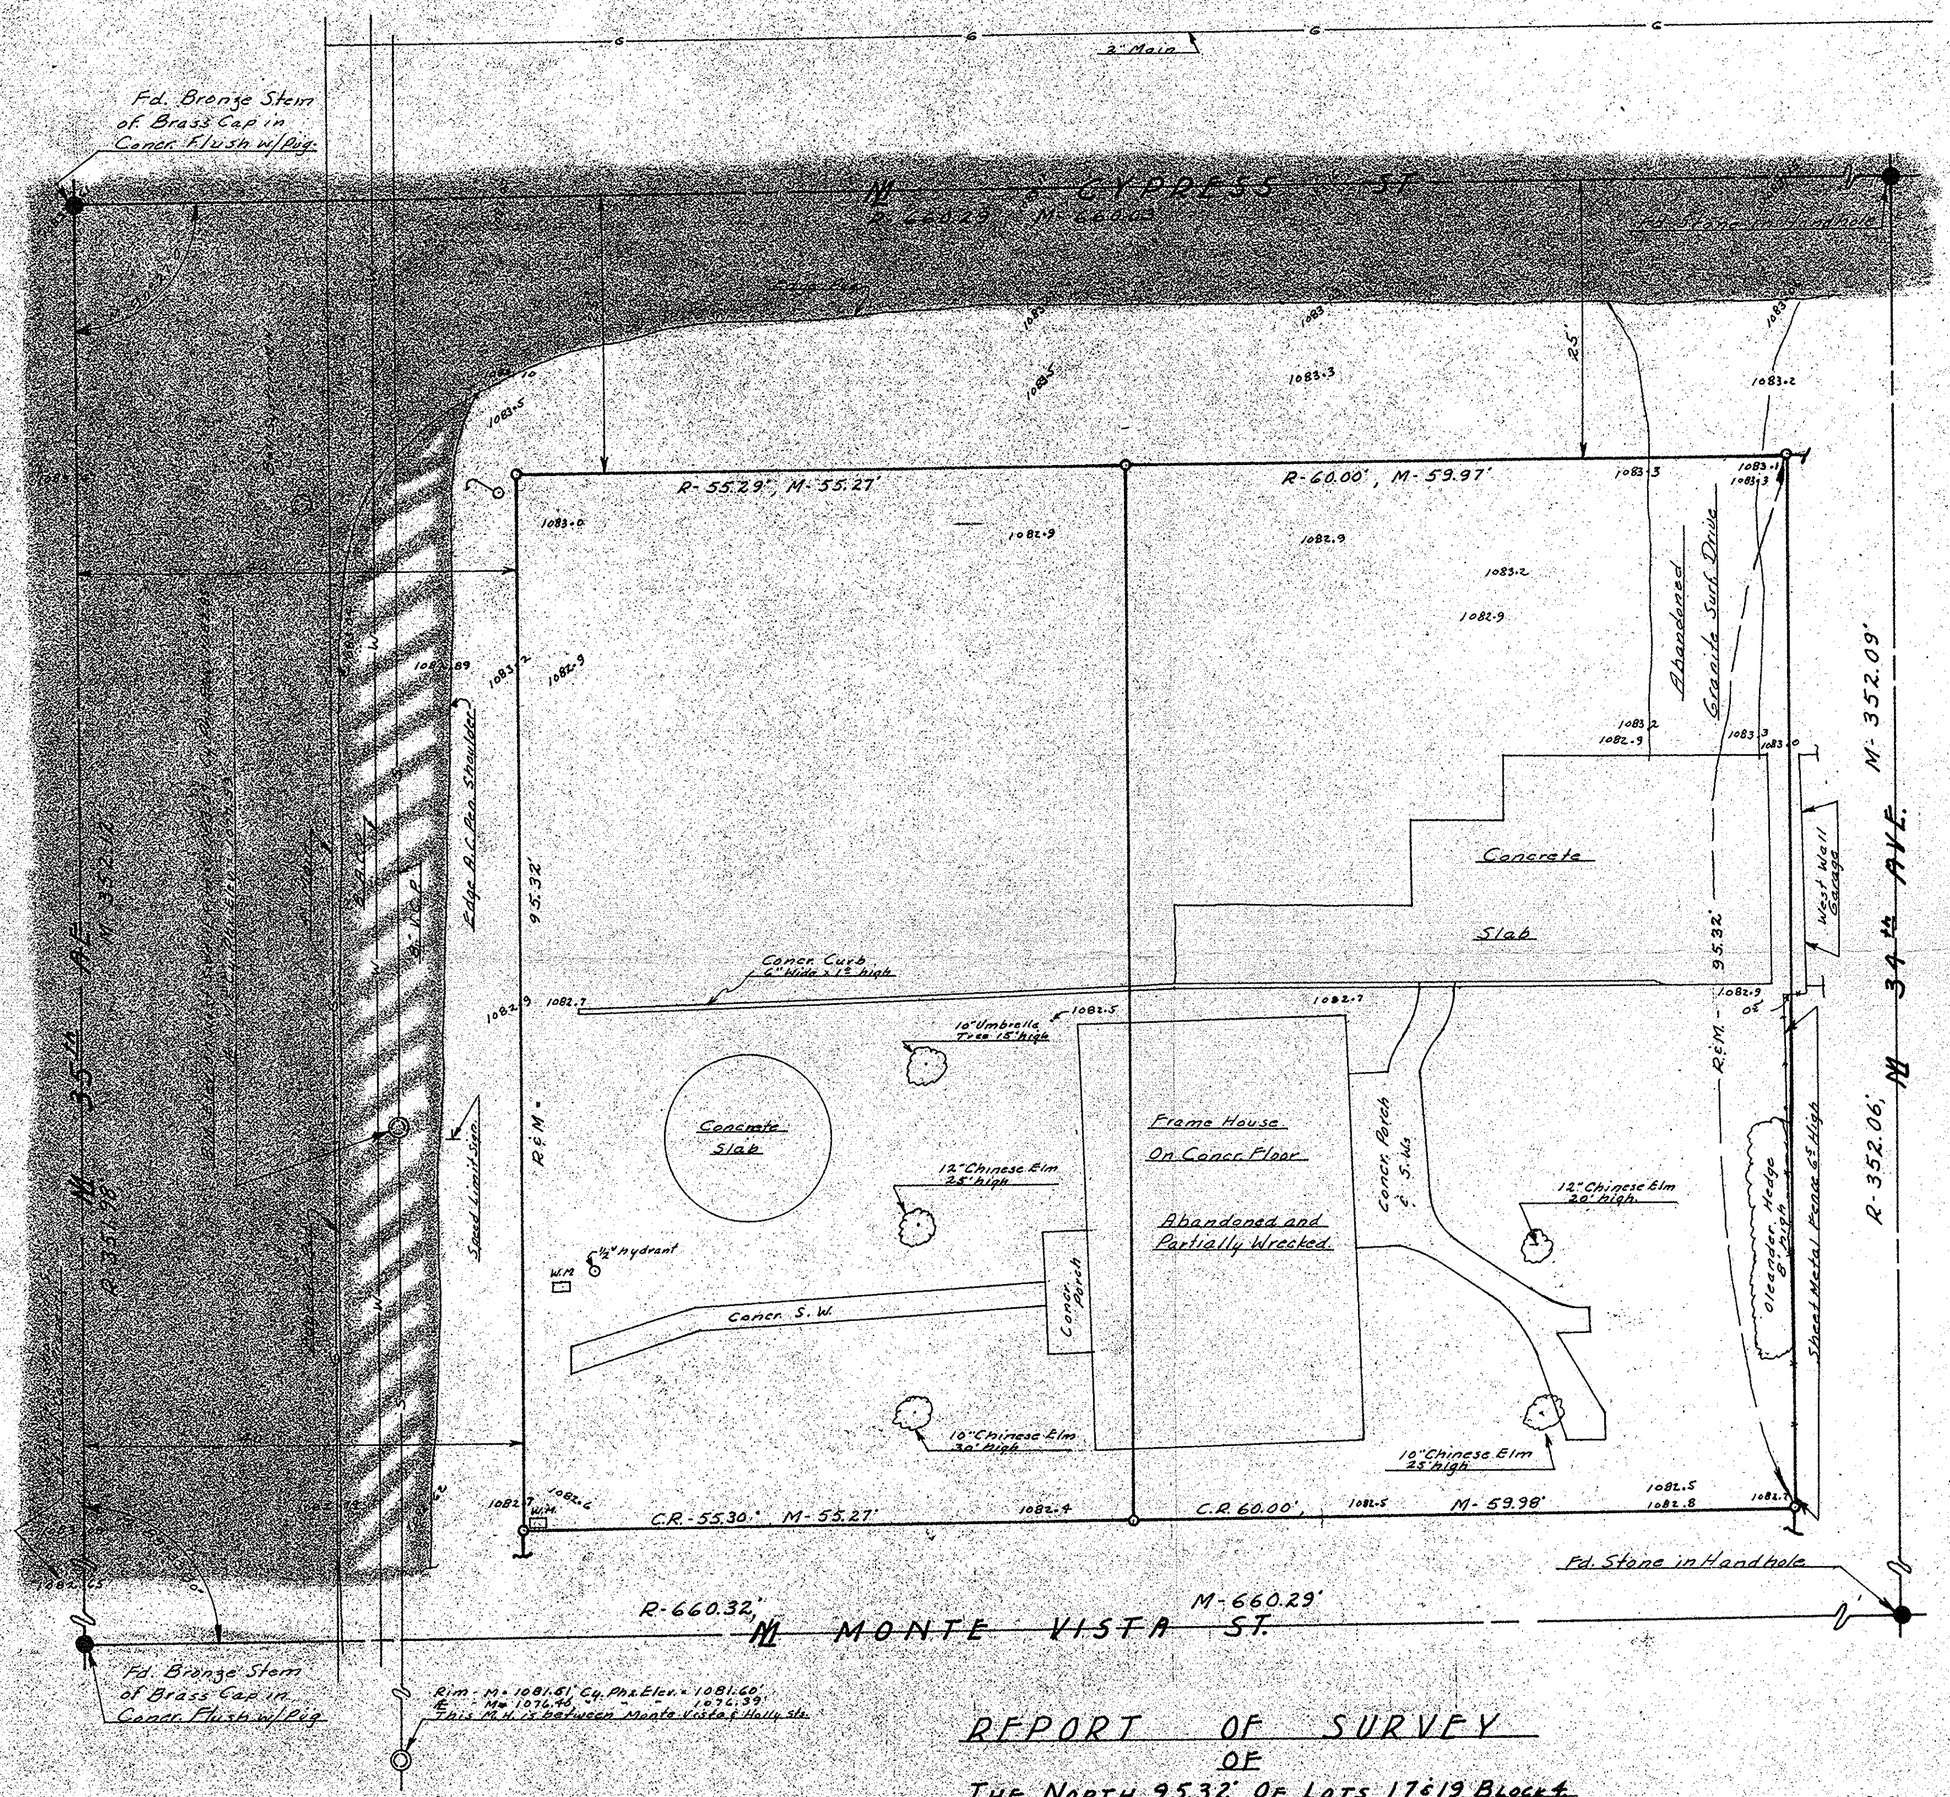

FOR
MR. IRVING SHUMAN
AND
MR. A.J. PELLIGRINI
4800 N. CENTRAL AVE., PHX., ARIZ.

N

Scale 1" = 10'

LEGEND:
O - 1/2" I.P. Set
R - Data from M.C.R. or Clients Instr.
CR - Calculated from R.
M - Measured in the field.
NOTE: Electric Power & Tel. Lines are in alley at S. end Lots 17 & 19. West end of line is near the S.E. Cor. Lot 17.

This will certify that the Survey shown hereon was made by me on Oct. 28, 1964.

Eugene C. Skelley R.L.S.

EUGENE C. SKELLEY
DEC. 31, 19
ARIZONA, U.S.A.

REPORT OF SURVEY
OF
THE NORTH 95.32' OF LOTS 17 & 19, BLOCK 4
NORTHWEST HOMESITES AS SHOWN IN
BOOK 37 OF MAPS, PAGE 43, OF MAR. CO. REC.

DIN# 57067

ARIZONA SURVEYING SERVICE
1114 N. 7th ST. PHOENIX ARIZONA
Drawing No. LE64-~~391~~ 393