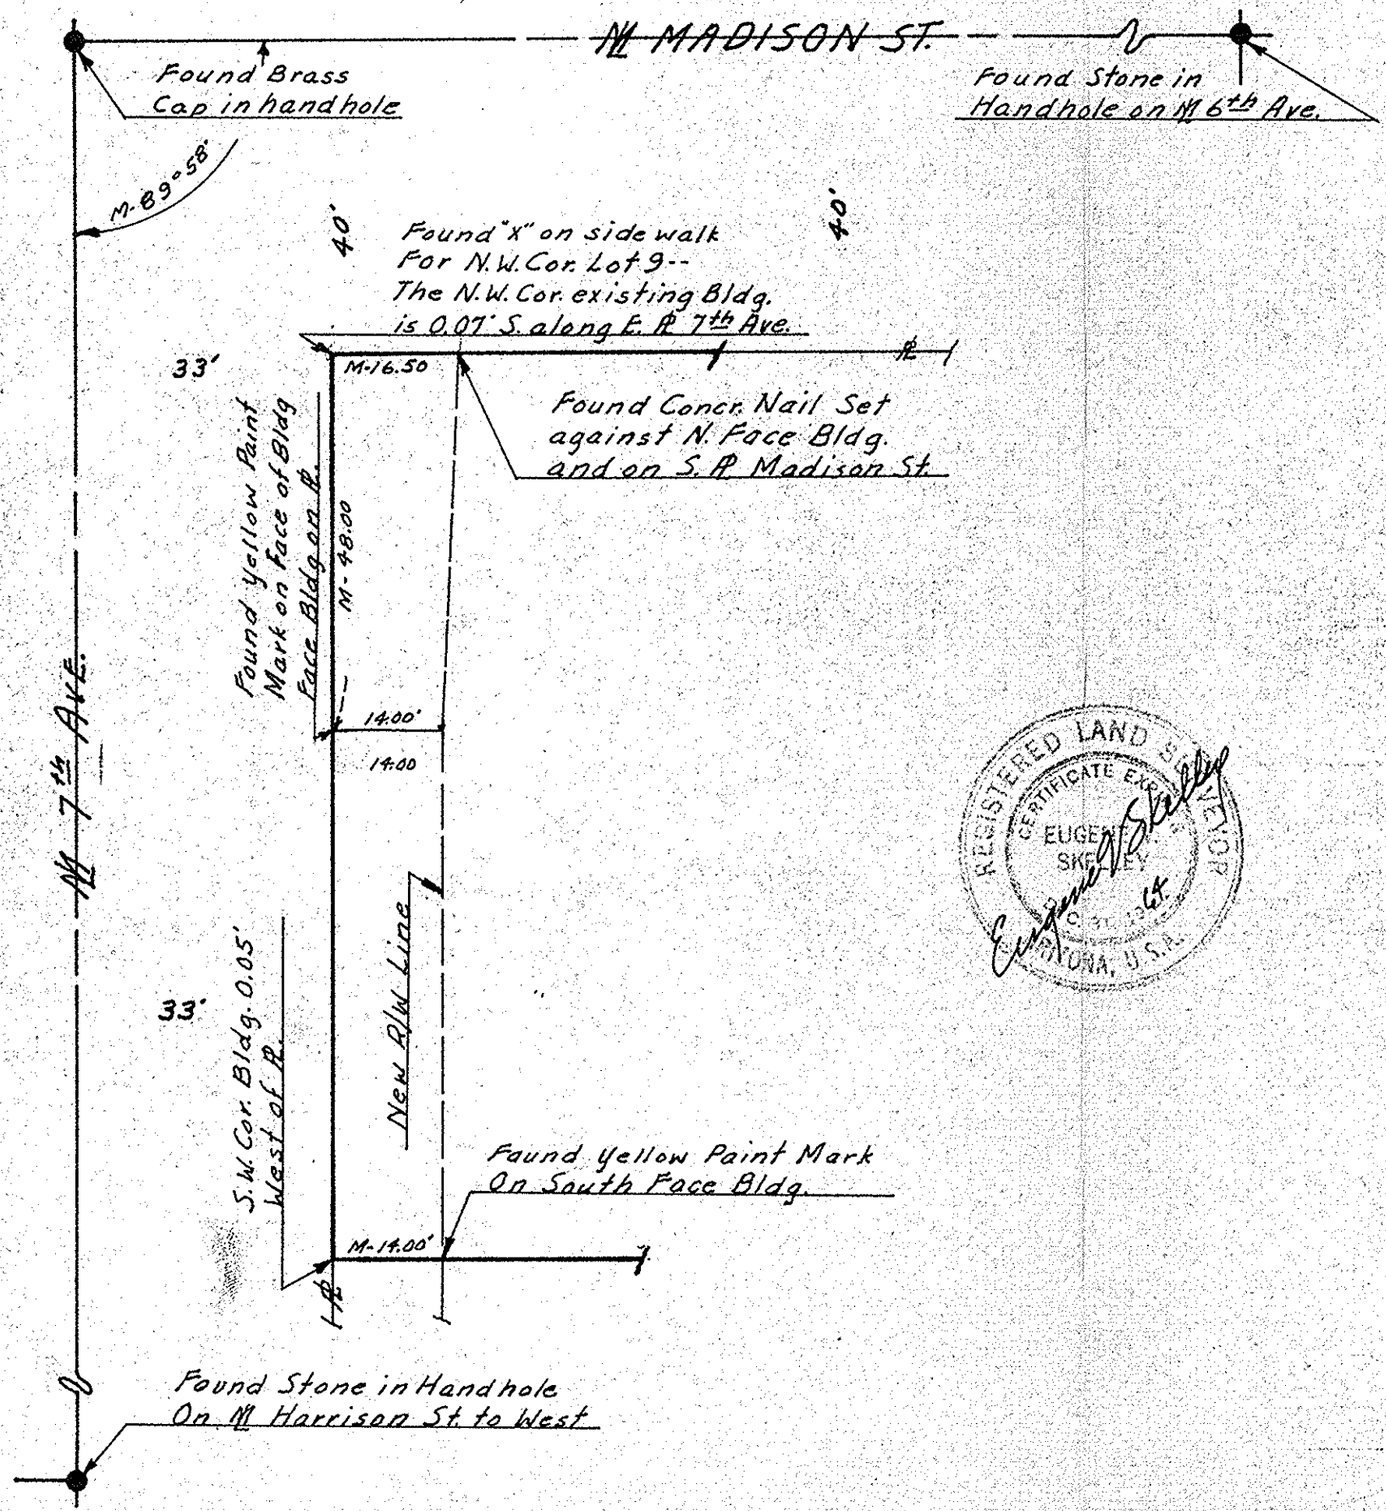

REPORT OF SURVEY

OF

POINTS OR MARKS FOUND SHOWING THE LOCATION OF ADDITIONAL RIGHT OF WAY FOR 7th AVE. PROPOSED BY THE CITY OF PHOENIX OVER PART OF LOT 9, BLOCK 57, ORIGINAL TOWNSITE OF PHOENIX, AS SHOWN IN BOOK 2 OF MAPS, ON PAGE 51, RECORDS OF MARICOPA COUNTY, ARIZONA.

N

Scale 1" = 20'

REGISTERED LAND SURVEYOR
CERTIFICATE EXPIRES
EUGENE V. SKELLY
ARIZONA, U.S.A.

FOR

HASTAIN AND DEATHERAGE
CONSULTING ENGINEERS
1106 NORTH 7th STREET, PHOENIX, ARIZONA

This will certify that the Survey shown hereon was made by me on October 13th 1964.

Eugene V. Skelly

DIN # 57068

ARIZONA SURVEYING SERVICE
1114 N. 7th ST. PHOENIX ARIZONA
DRAWING L-64-390