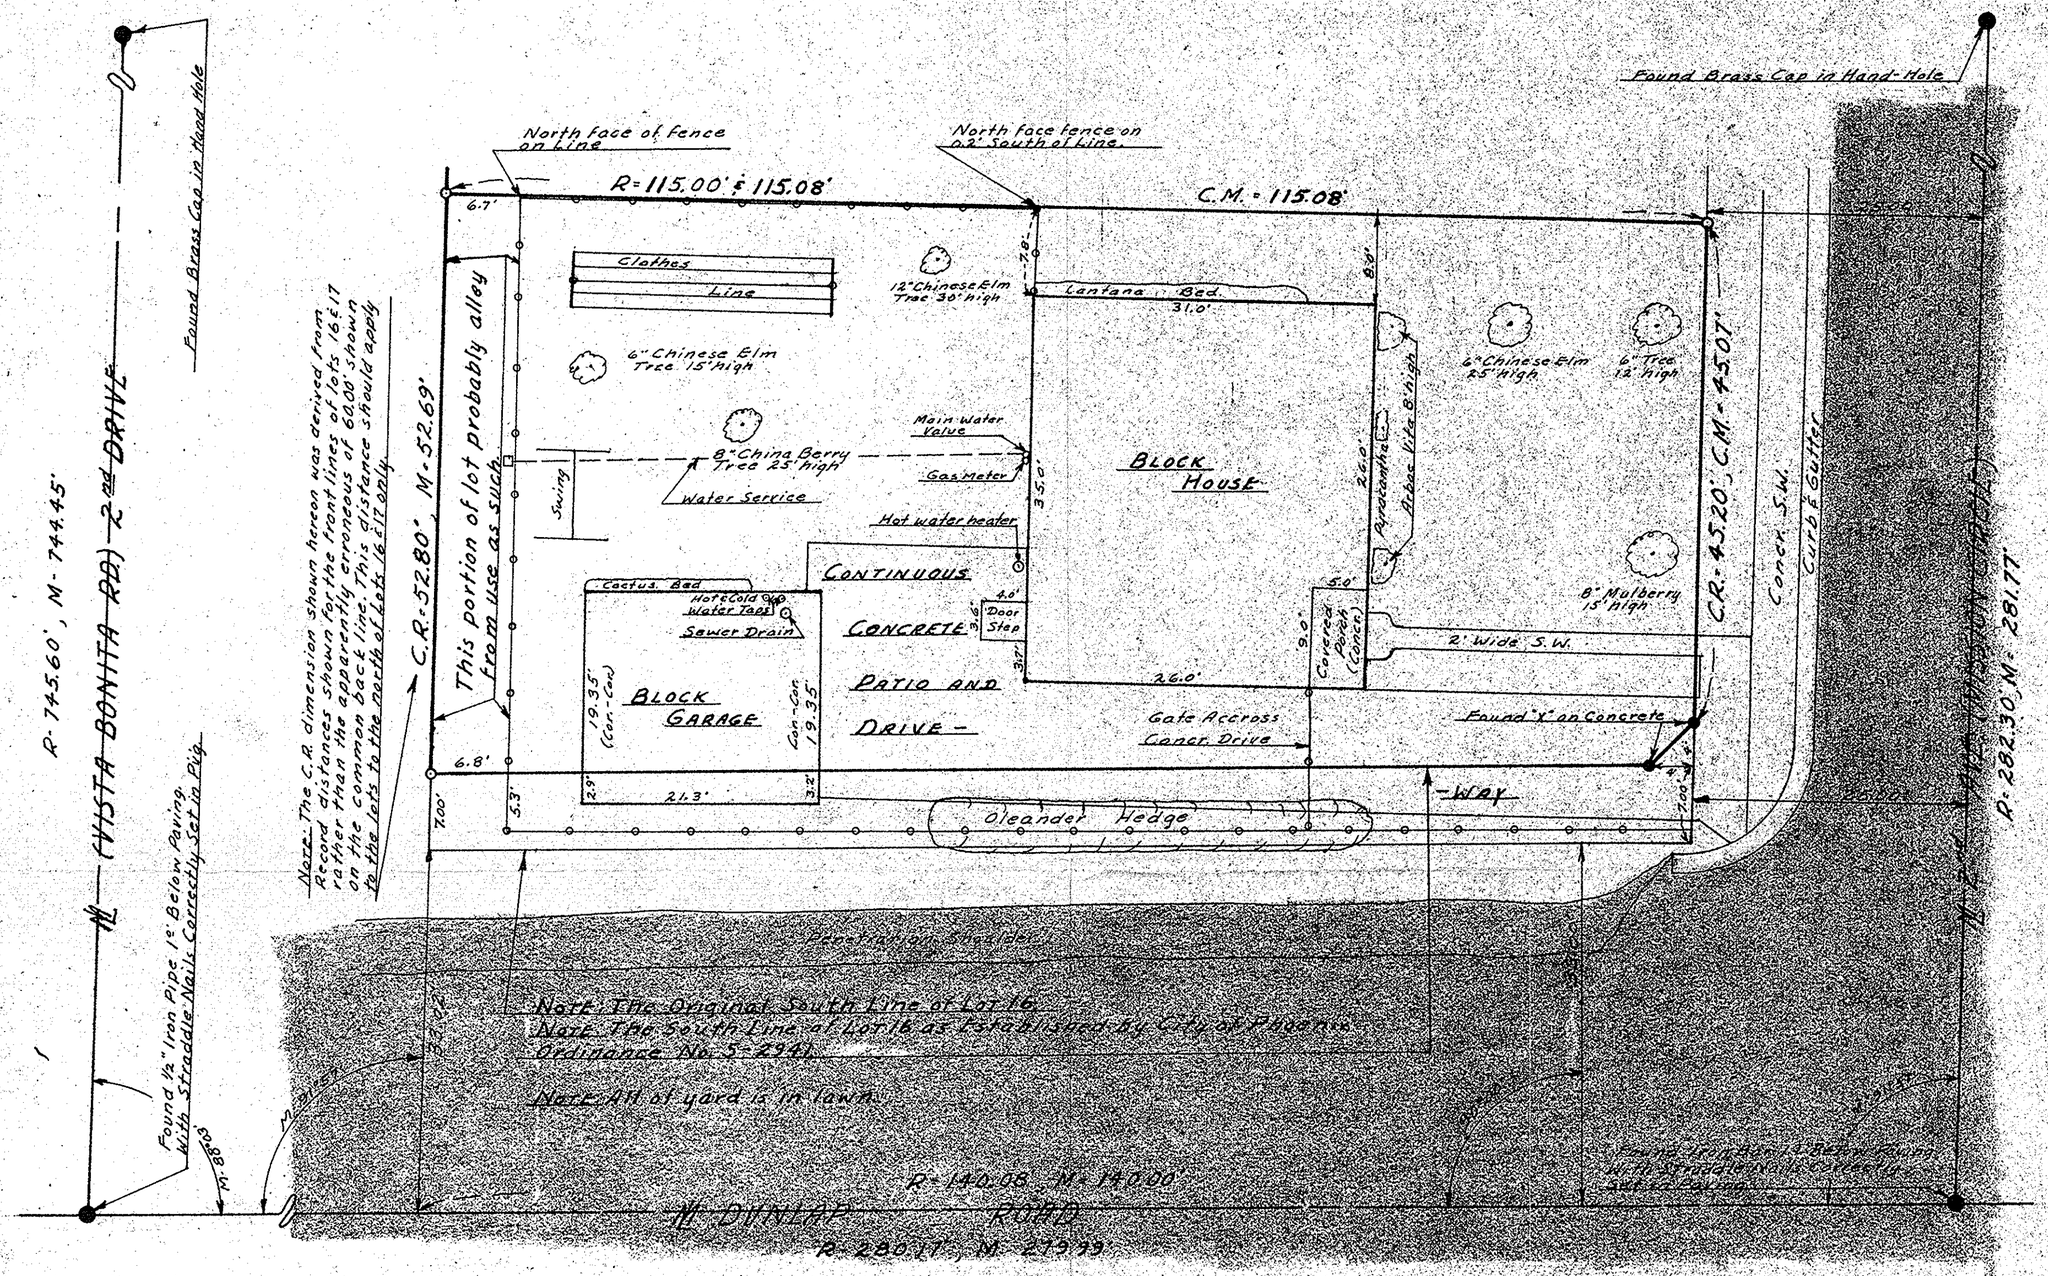

Note: The C.R. dimension shown hereon was derived from Record distances shown for the front lines of lots 16 & 17 rather than the apparently erroneous of 60.00 shown on the common back line. This distance should apply to the lots to the north of Lots 16 & 17 only.

LEGEND:

- ○ - 1/2" dia. Iron Pipe Set.
- —o—o— - 42" High Chain Link Fence.
- R. - Distance From North Central Heights, Plat "A", Bk. 37, P. 27, M.C.R.
- M. - Distance Measured in the Field.
- C.R - Distance Calculated from "R."
- C.M. - Distance Calculated from M.

N

Scale, 1" = 10'

CERTIFICATION:
This will certify that the Survey shown hereon was made by me on Sept. 1st, 1964.

Eugene V. Shelley, R.L.S.

REGISTERED LAND SURVEYOR
CERTIFICATE NO. 5
EUGENE V. SHELLEY
DEC. 31, 1964
ARIZONA, U.S.A.

DIN# 57071

REPORT OF SURVEY
FOR MR CONRAD L. BACHE

OF LOT 16, BLOCK 11, NORTH CENTRAL HEIGHTS PLAT "A", AS SHOWN IN BOOK OF MAPS, 37, PAGE 27, M.C.R.

ARIZONA SURVEYING SERVICE
1114 N 7th St. Phoenix, Arizona
Drawing No. L-64-384