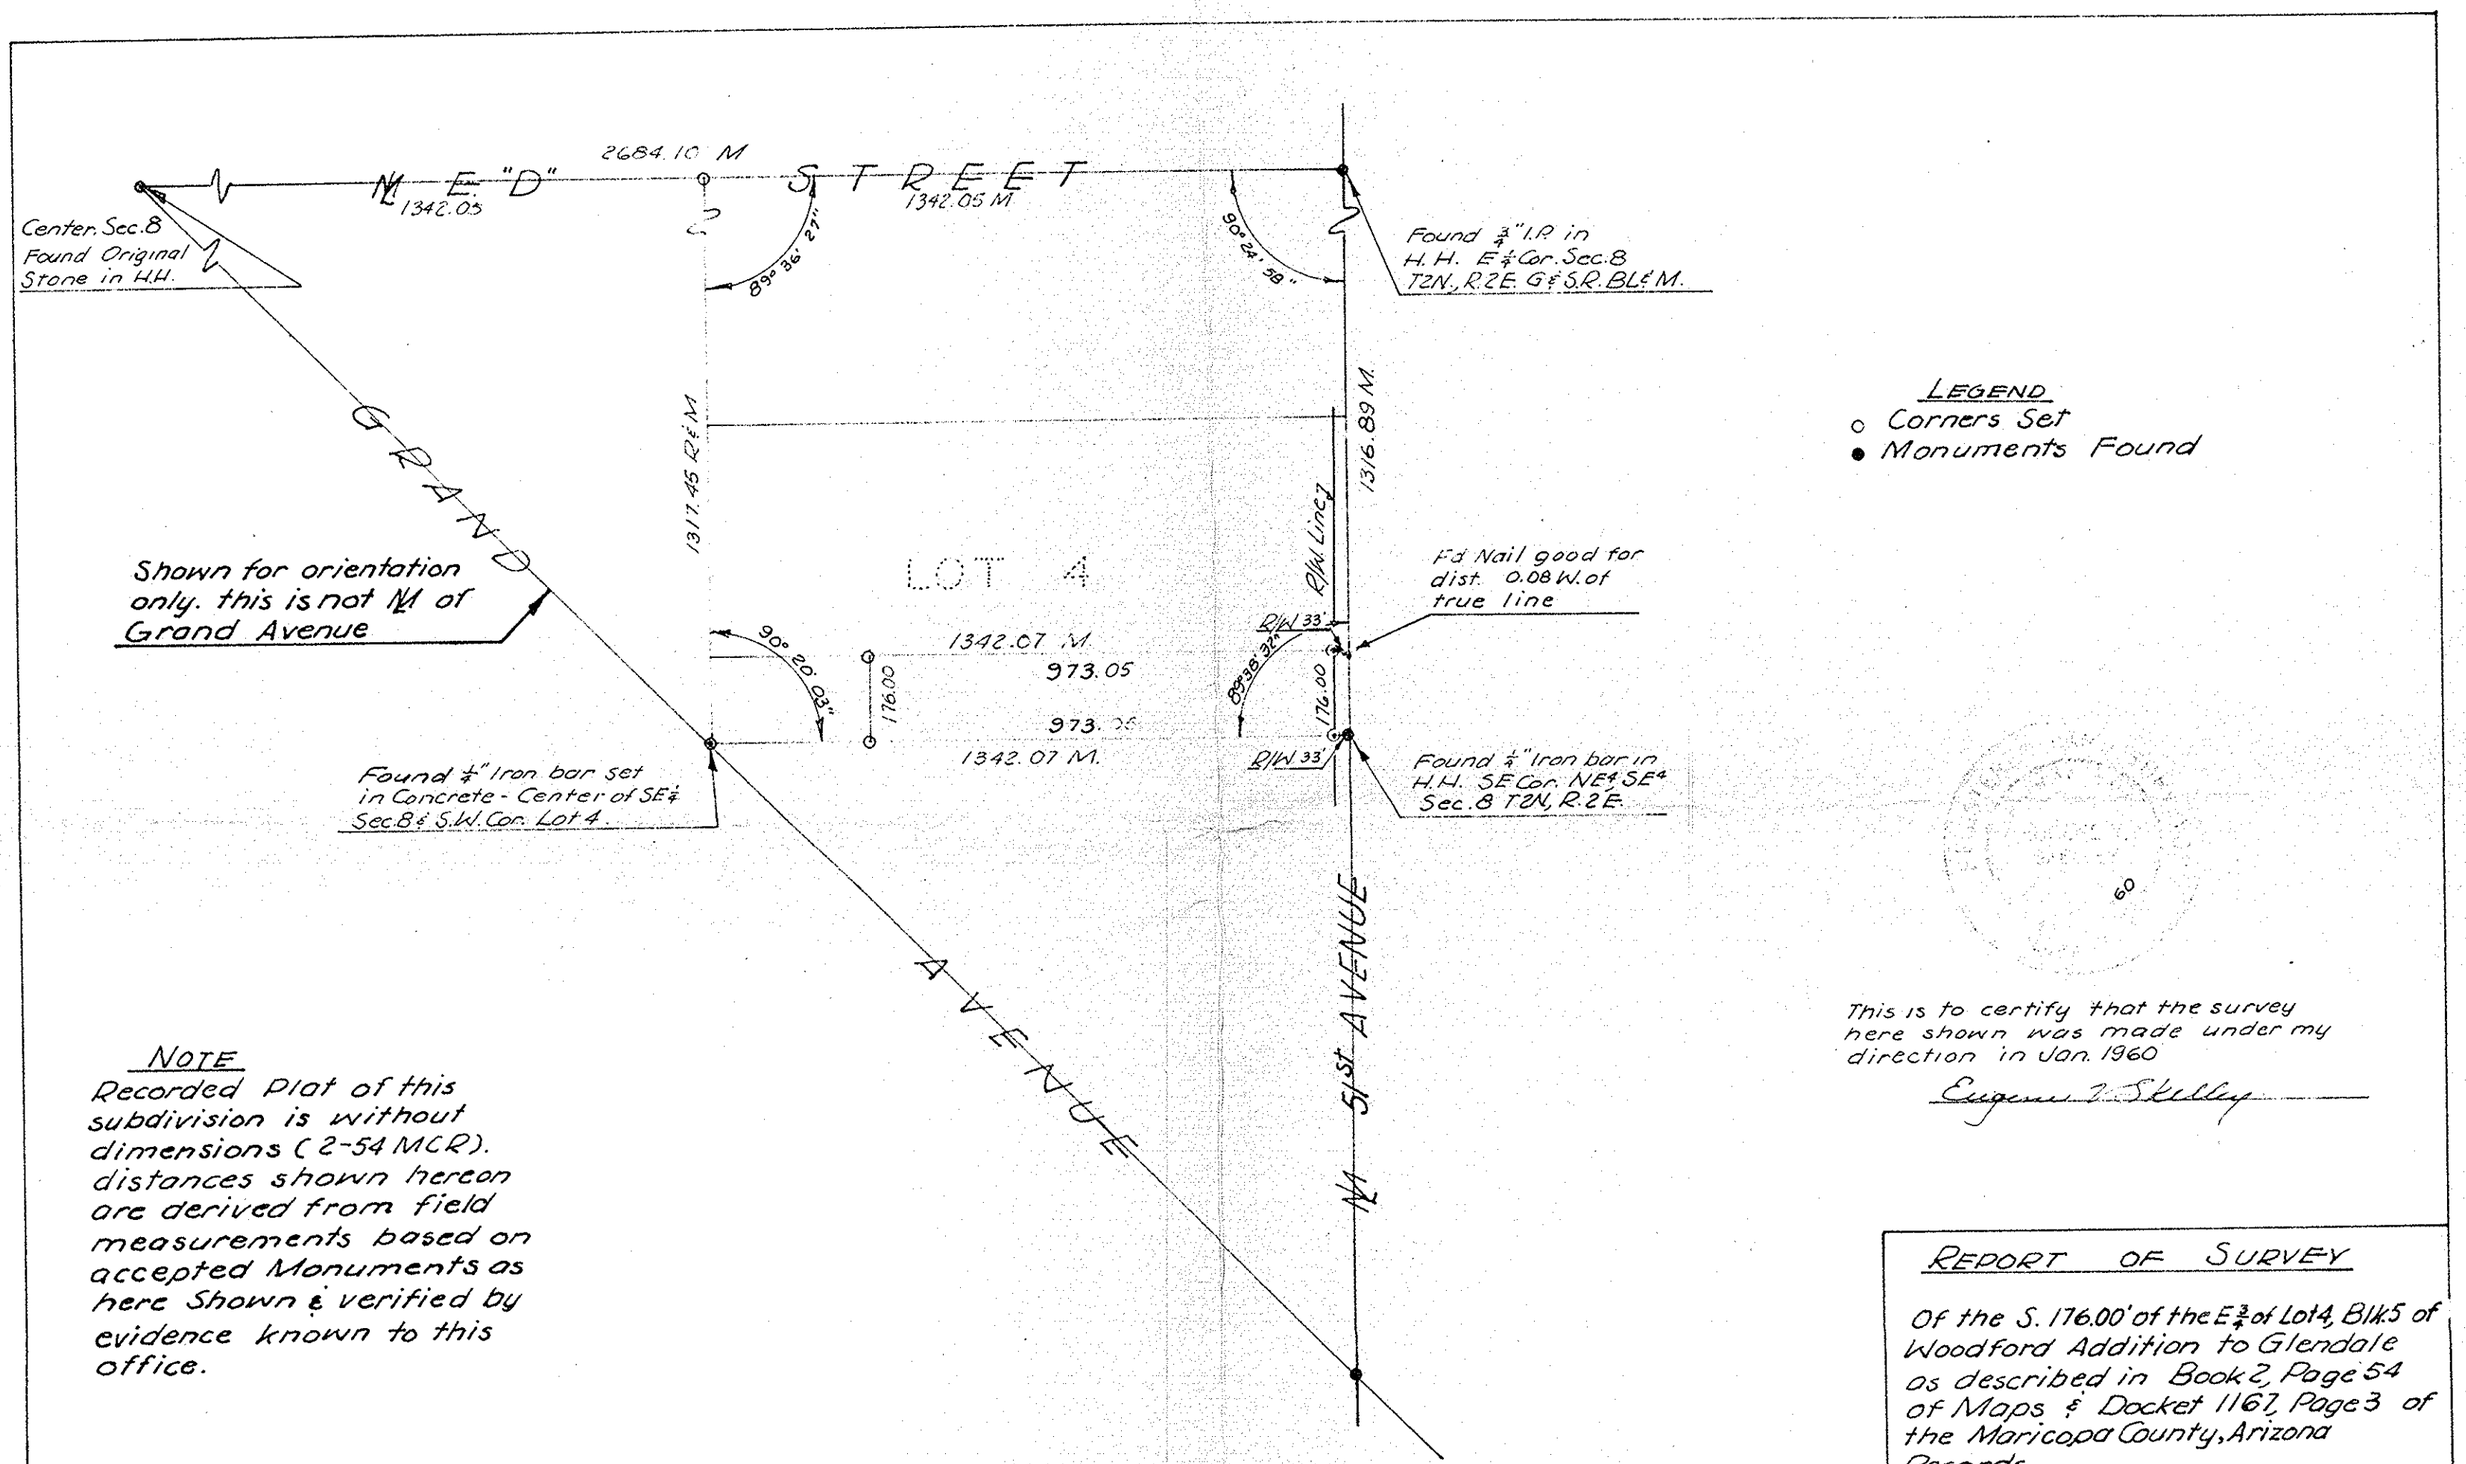

LEGEND
○ Corners Set
● Monuments Found

NOTE
Recorded Plat of this subdivision is without dimensions (2-54 MCR). distances shown hereon are derived from field measurements based on accepted Monuments as here Shown & verified by evidence known to this office.

This is to certify that the survey here shown was made under my direction in Jan. 1960

Eugene V. Skelly

REPORT OF SURVEY

Of the S. 176.00' of the E¾ of Lot 4, Blk. 5 of Woodford Addition to Glendale as described in Book 2, Page 54 of Maps & Docket 1167, Page 3 of the Maricopa County, Arizona Records.

ARIZONA SURVEYING SERVICE

SURVEYED BY H.L.M.	JOB 59-151	
CHECKED BY E.V.S	SCALE 1" = 30'	

DIN# 57074