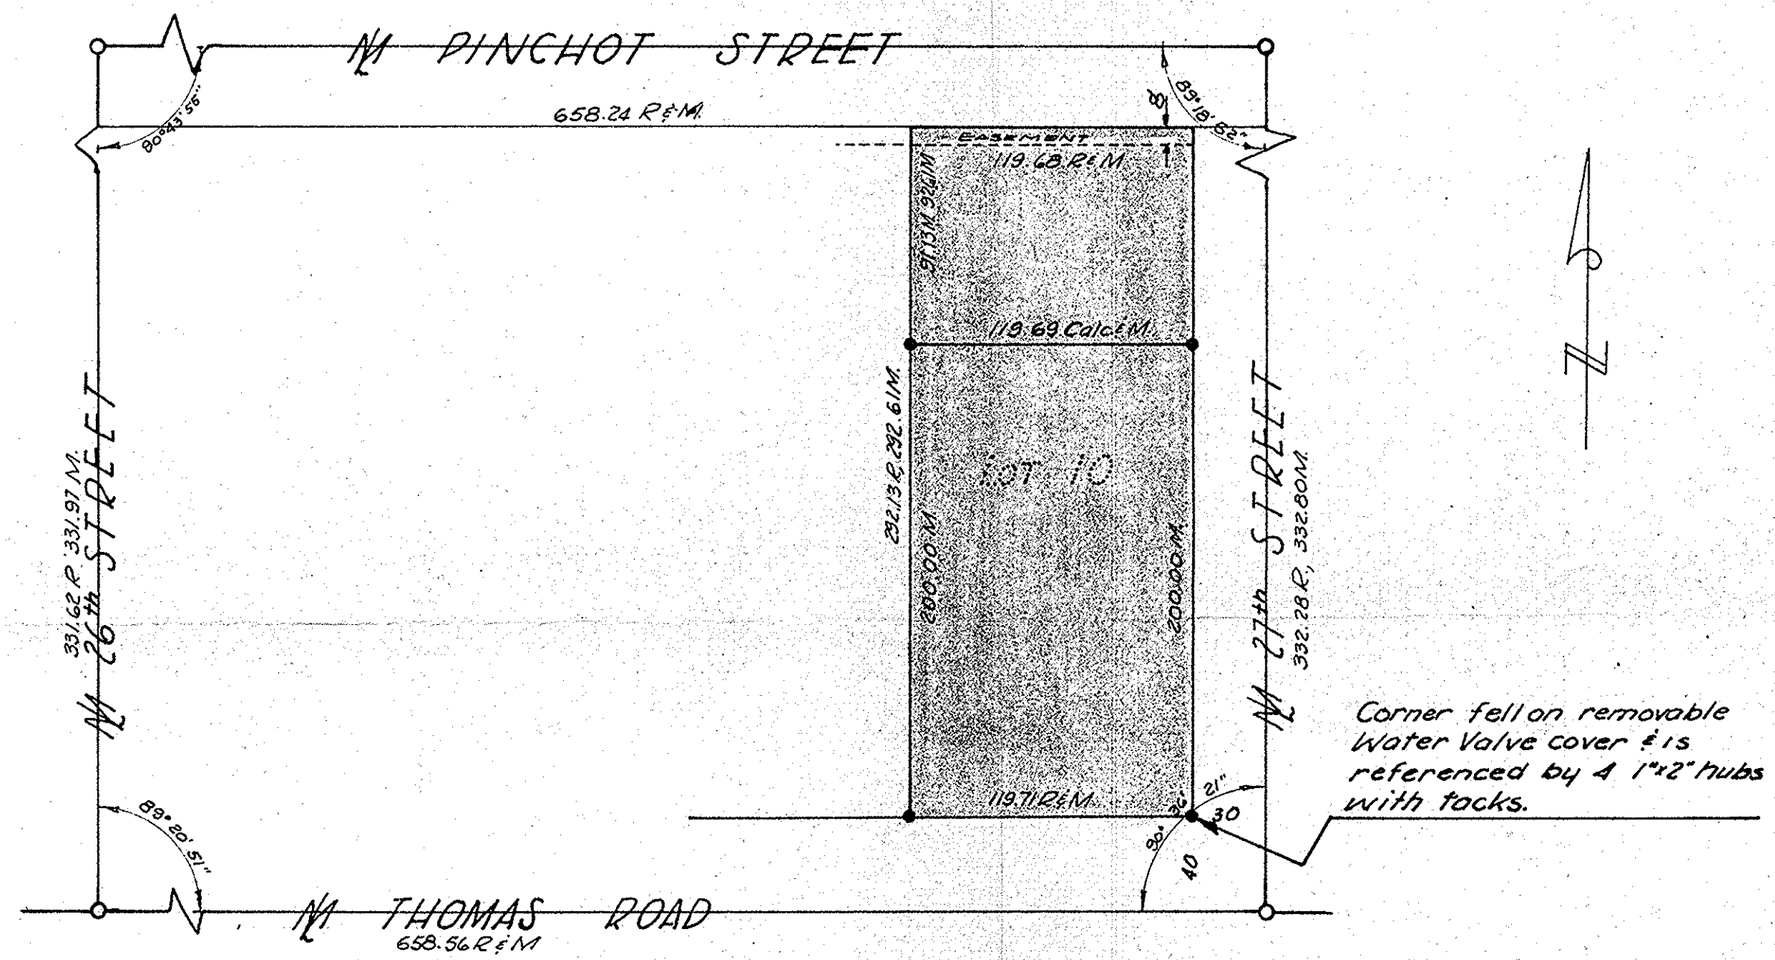

Corner fell on removable Water Valve cover & is referenced by 4 1"x2" hubs with tacks.

REGISTERED LAND SURVEYOR
CERTIFICATE EXPIRES
EUGENE V. SKELLEY
DEC. 31, 1960
ARIZONA

This is to certify that the survey hereon shown was made under my direction in Jan. 1960

Eugene V. Skelley

LEGEND

O Survey Mon. Found.

• Property Corner Set

R.M. Record & Measured distances.

REPORT OF SURVEY

of the South 200 feet of Lot 10, Phoenix Homestead's Tract No. 1., a subdivision of the E½ of the S.W.¼ of Sec. 26, T2N., R3E G&SRB&M described in Book 29, P. 7 & Dkt. 1248, p490 & p488 & Cond. case 78535 of the Maricopa Co. Arizona records.

ARIZONA SURVEYING SERVICE

	CHECKED BY E.V.S.	SURVEYED BY H.L.M.	SCALE 1" = 60'
		DRAWN BY H.L.M.	JOB 59-155

DIN # 57076