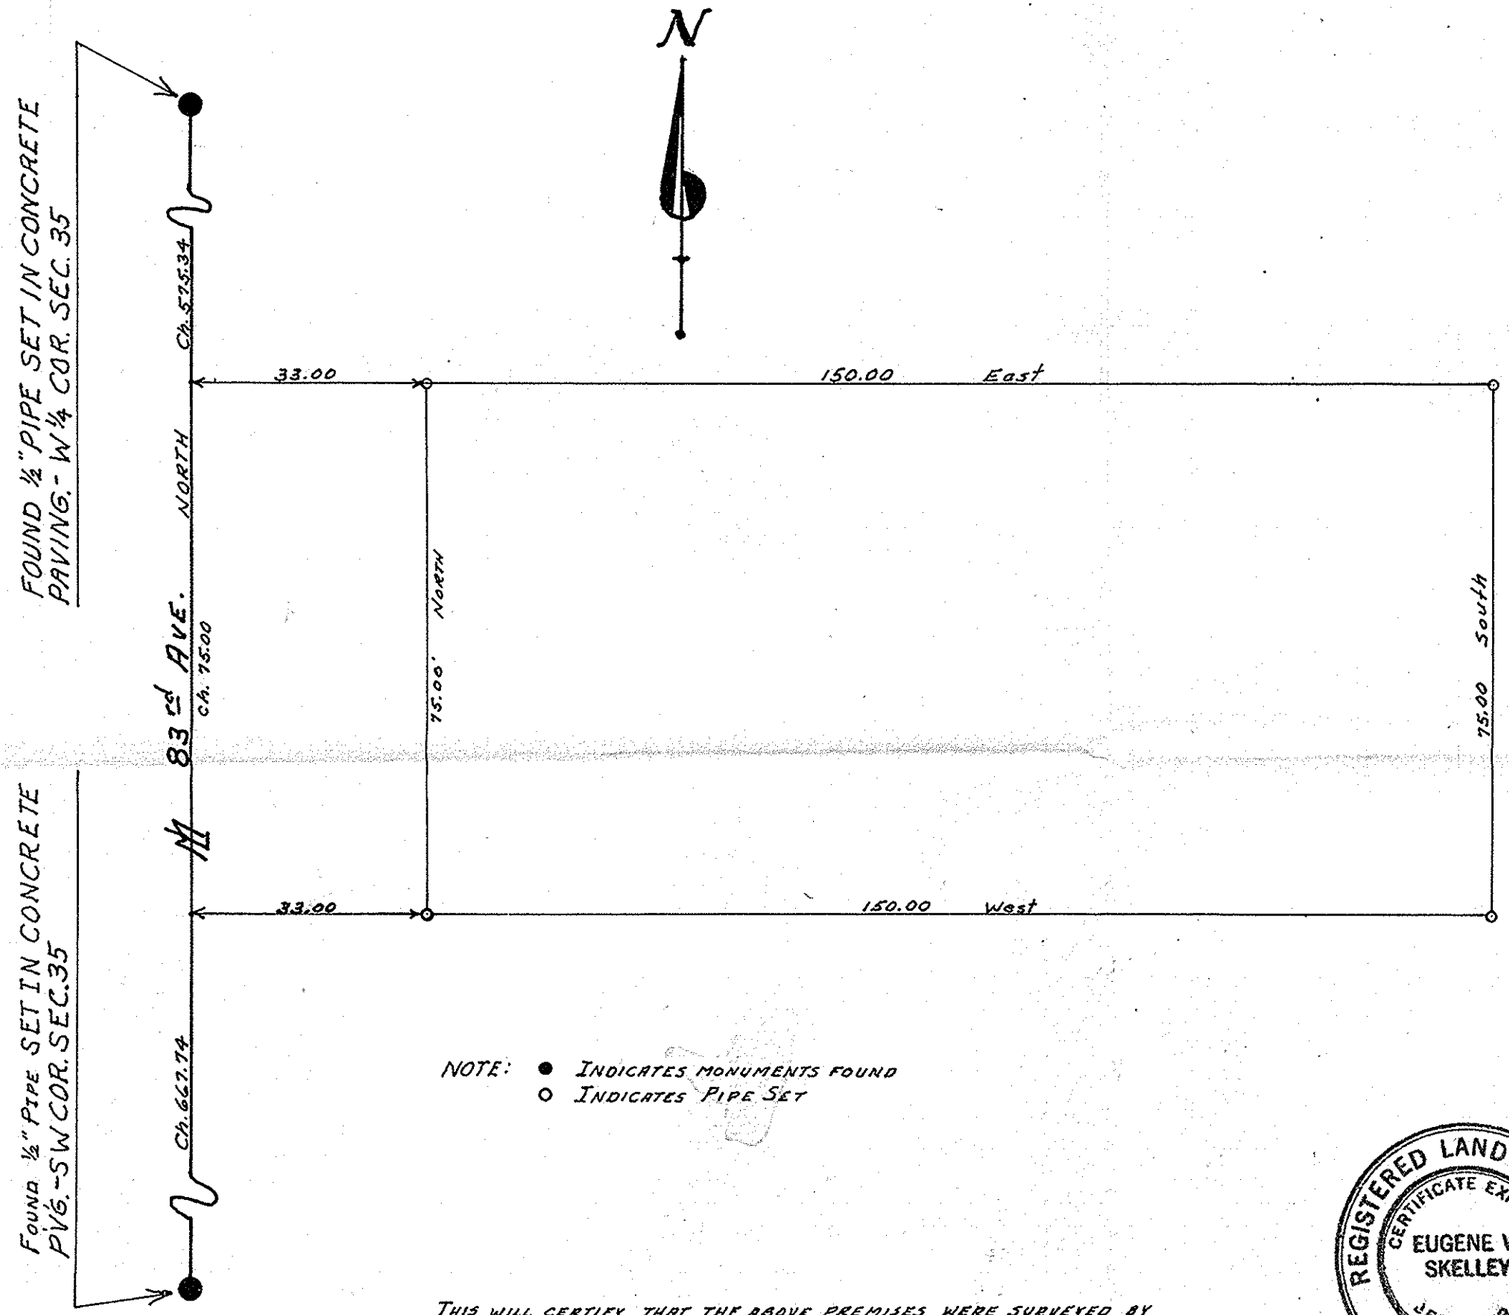

NOTE: ● INDICATES MONUMENTS FOUND
○ INDICATES PIPE SET

THIS WILL CERTIFY THAT THE ABOVE PREMISES WERE SURVEYED BY ME DURING THE MONTH OF JUNE 1959

Eugene V. Skelley, R.L.S.

REGISTERED LAND SURVEYOR
CERTIFICATE EXPIRES
EUGENE V. SKELLEY
DEC. 31, 1959
ARIZONA, U.S.A.

REPORT OF A PROPERTY SURVEY

FOR MR. ELDON ERWIN, P.O. BX. 686, PEORIA, ARIZ. SAID PROPERTY TO BE DESCRIBED AS FOLLOWS: FROM THE S.W. COR. OF SEC. 35, T3N, R1E, G&S.R.B.L.&M., NORTH ALONG THE WEST LINE OF SEC. 35, A DISTANCE OF 667.74' TO A POINT OF TRUE BEGINNING; THENCE NORTH 75.00'; THENCE EAST 183.00'; THENCE SOUTH 75.00'; THENCE WEST 183.00' TO THE TRUE POINT OF BEGINNING. EXCEPT THE WEST 33.00' OF THE ABOVE SAID PROPERTY FOR ROADWAY PURPOSES.

PREPARED BY
ARIZONA SURVEYING SERVICE

SURVEYED BY E.V.S. & H.L.W.		DRAWN BY E.V.S.	Scale: 1" = 20'	JOB NO 59-130
CHECKED BY E.V.S.		CHECKED BY H.L.M.		JUNE, 1959

DIN# 57078