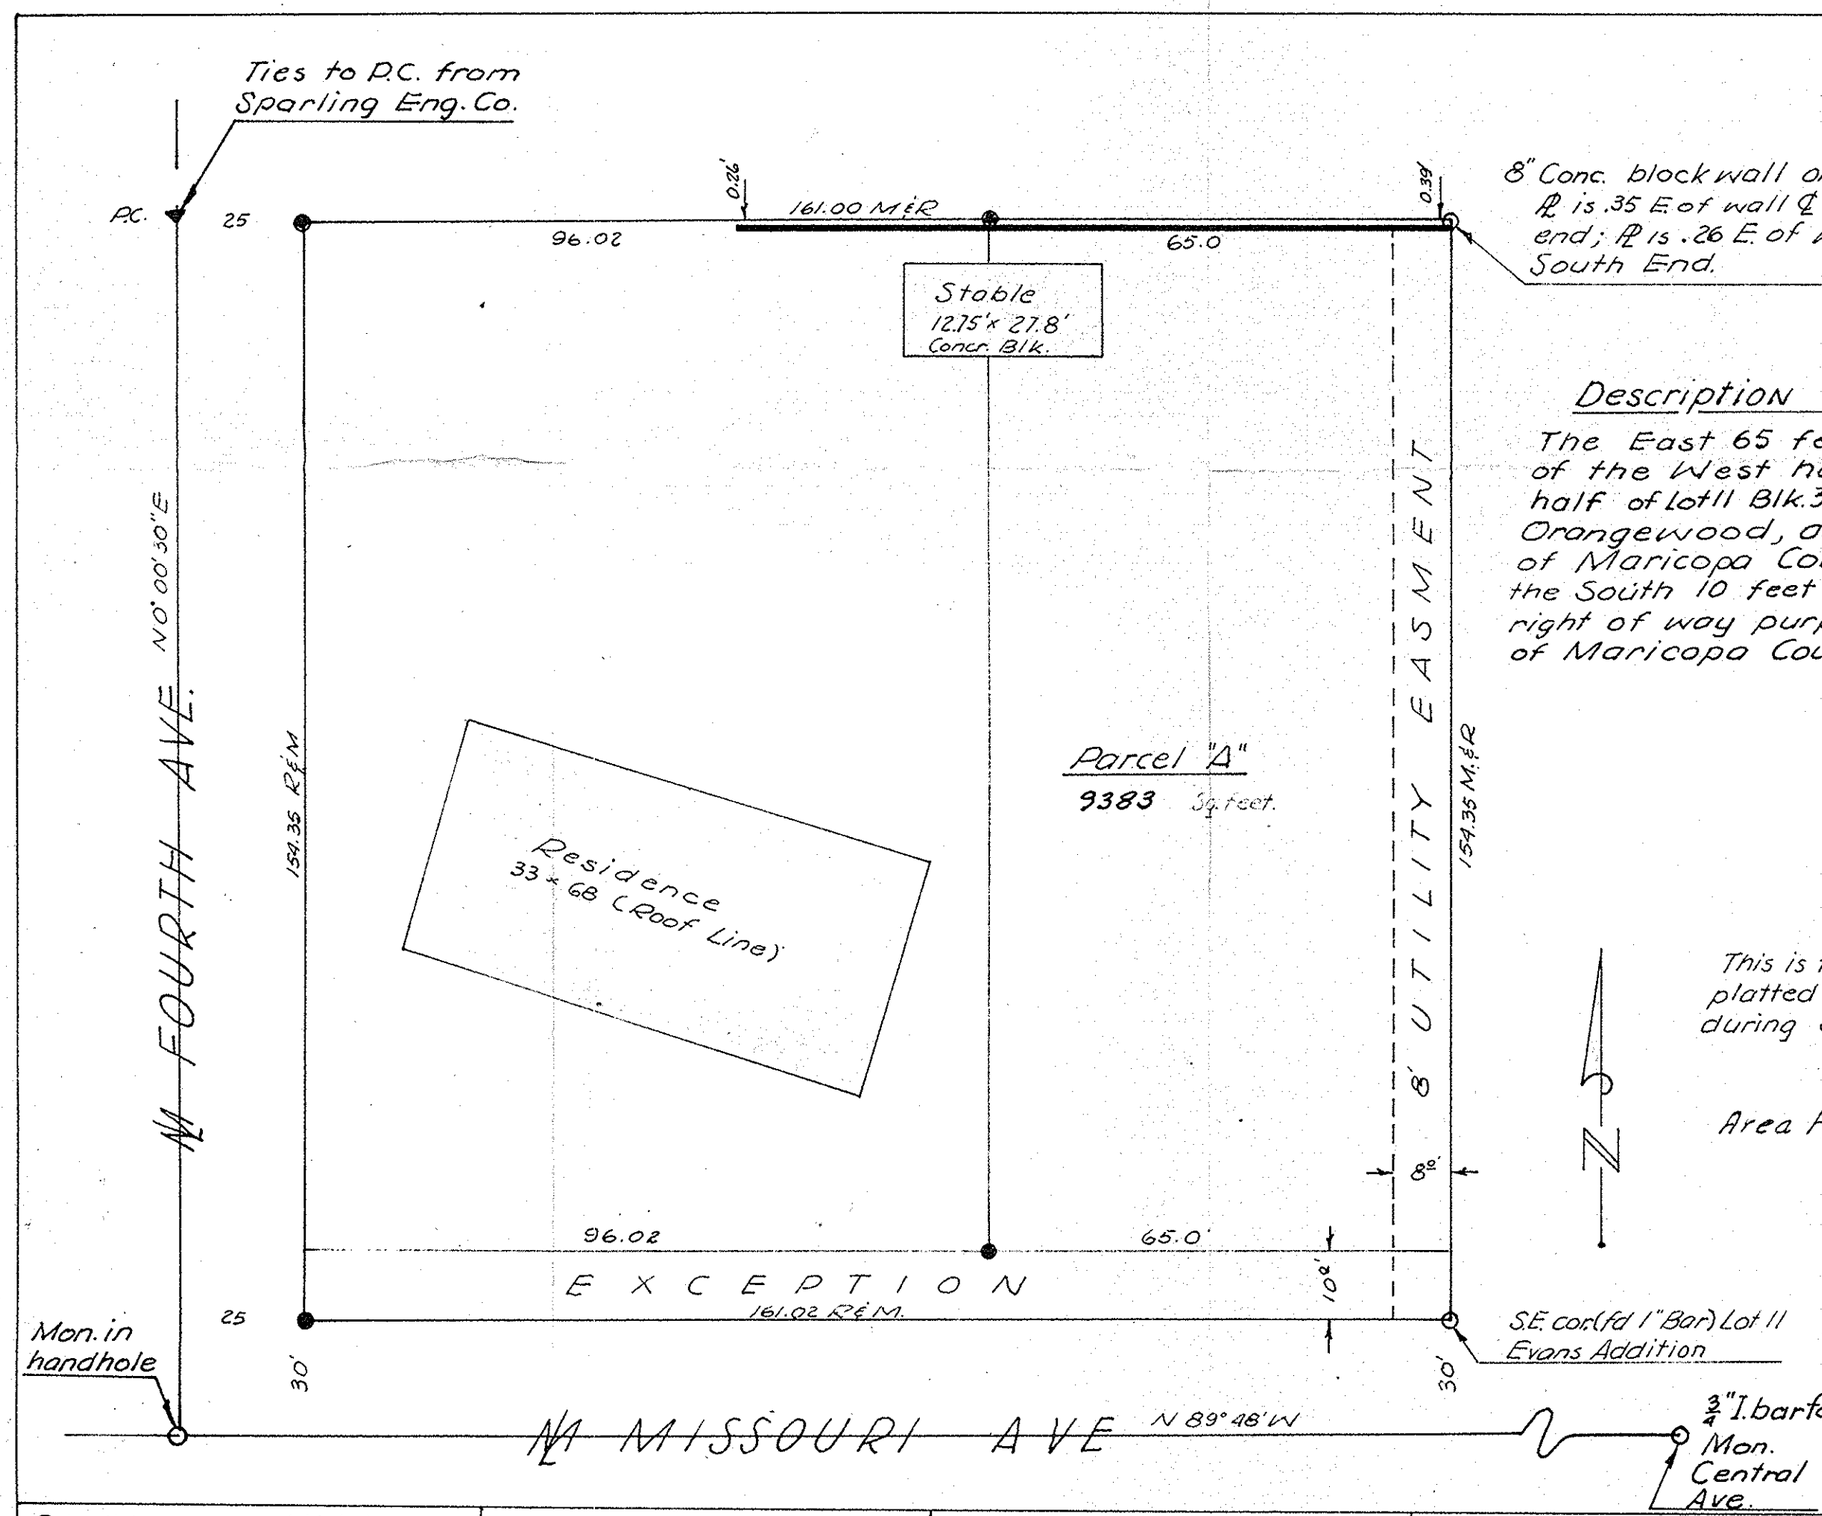

Description of Parcel "A"

The East 65 feet of the South 154.35 feet of the West half of the East half of the East half of Lot 11 Blk. 3, Evans Addition to Orangewood, as described in Book 2, P. 53 of Maricopa County, Arizona Records., except the South 10 feet thereof as conveyed for right of way purposes in Docket 1511, P. 35 of Maricopa County Records.

REGISTERED LAND SURVEYOR — EUGENE V. SKELLEY — ARIZONA U.S.A.

This is to certify that the survey hereon platted was made under my direction during September, 1959.

Eugene V. Skelley, R.L.S.

Area Parcel 'A' Amended April 24, 1962

Eugene V. Skelley

REPORT OF SURVEY

of the S. 154.35' of the W½ of the E½ of the E½, Lot 11, Block 3, EVANS Addition to ORANGEWOOD, as described in Book 2, P. 53., M.C.R. & excepting the S. 10.0' thereof, as described in Dkt. 1511, P. 35 M.C.R.

ARIZONA SURVEYING SERVICE

Surveyed by HLM		For Mr & Mrs Tom Kirkham	Scale 1" = 20'
Checked by E.V.S.		334 W. Missouri., Phoenix Arizona.	Job 59-138

DIN# 57080