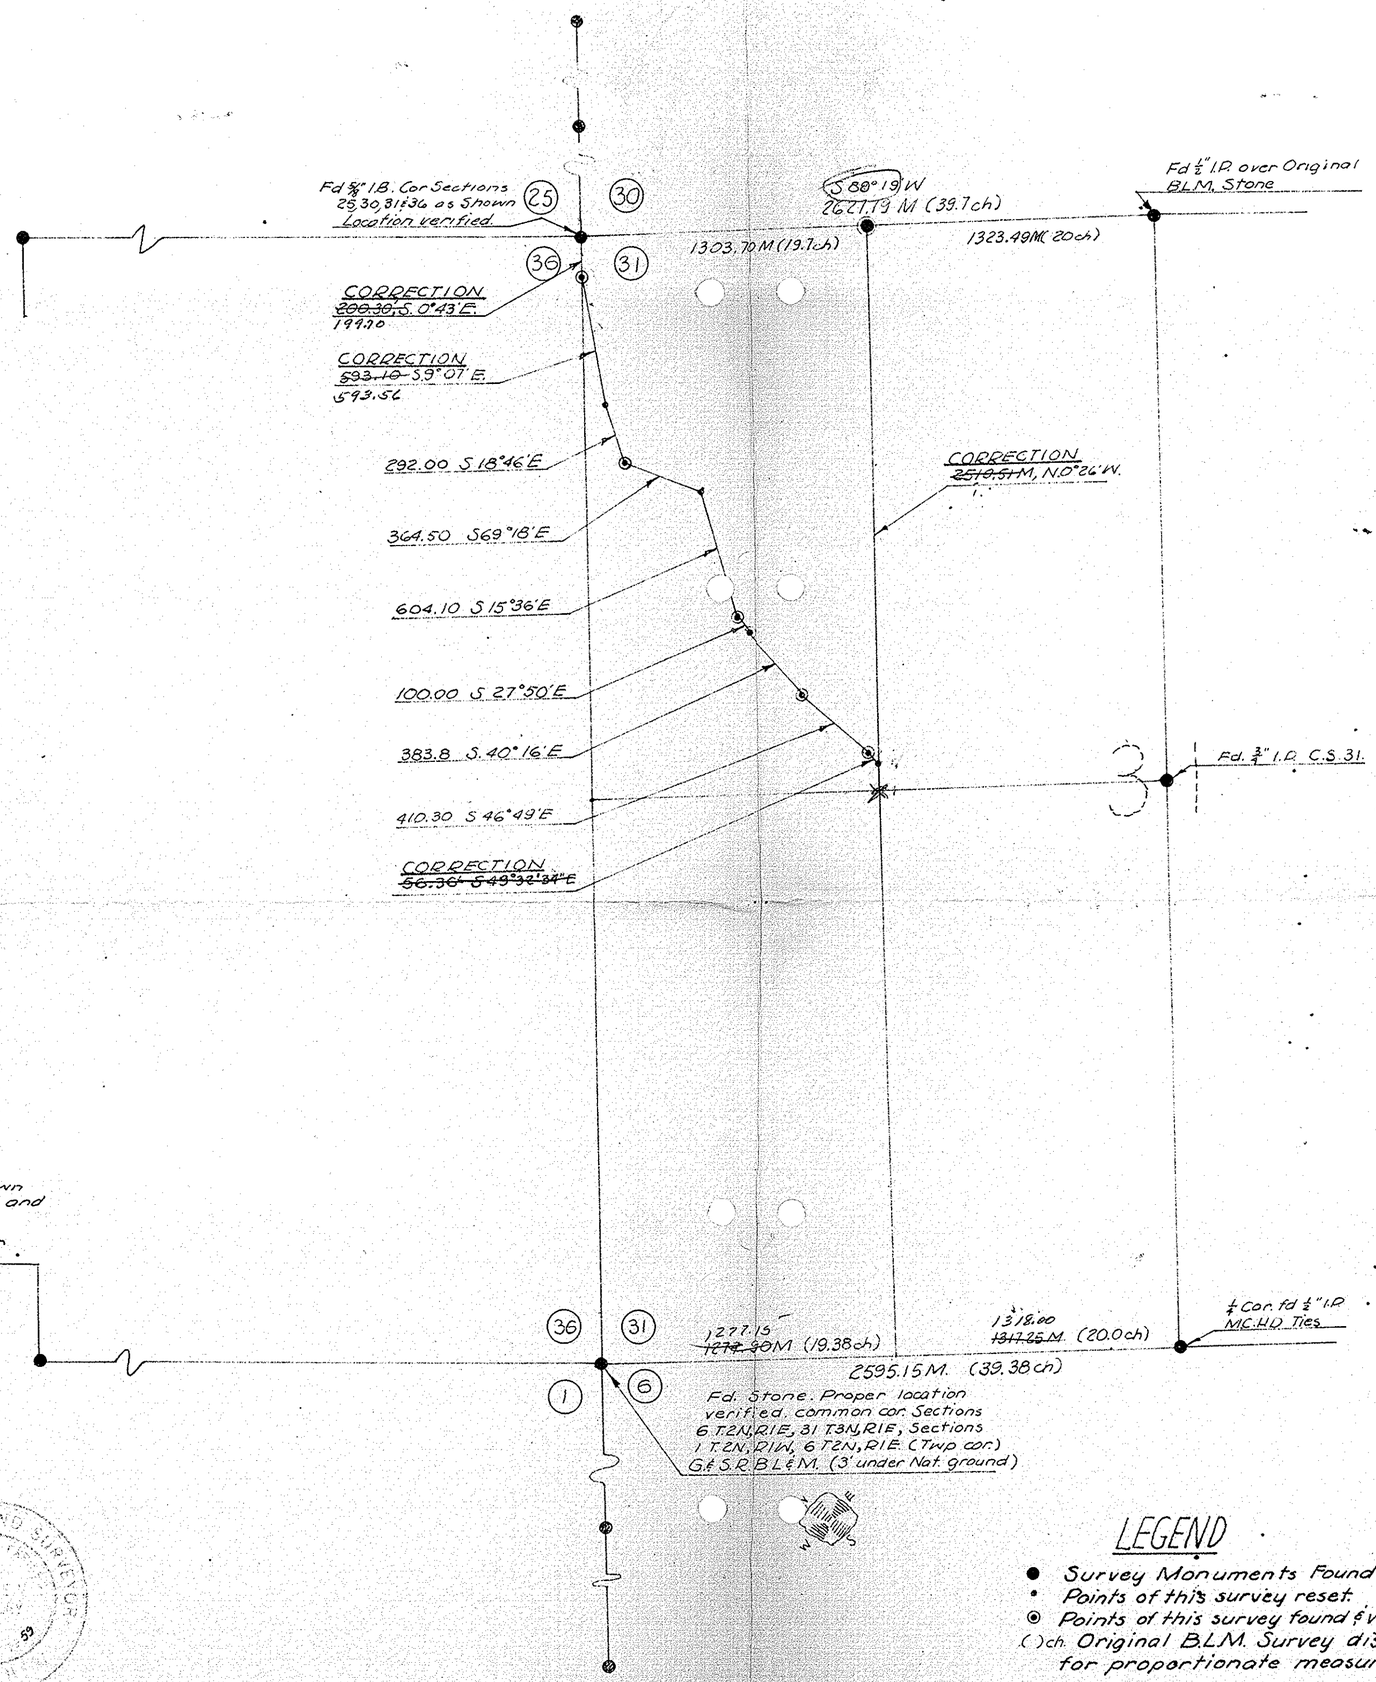

DESCRIPTION

A tract of land in the West half of the NW¼ of Sect. 31, T3N, R1E, G.&S.R.B.L.&M., Maricopa Co. Arizona described as follows:

Beginning at the N.W cor. of said Sec. 31, and running thence S. 0° 43' E., (assumed Brg) 200.30 feet; thence S. 9° 07' E., 593.10 feet; thence S 18° 46' E 292.00 feet; thence S. 69° 18' E. 364.50 feet; thence S 15° 36' E., 604.10 feet; thence S. 27° 50' E., 100.00 feet; thence S. 40° 16' E., 383.80 feet; thence S. 46° 49' E., 410.30 feet; thence S. 49° 32' 34" E., 56.36 feet to intersection with the West Line of the east half of the N.W. quarter of Sec. 31; thence N 0° 26' W along said W line of the E½ of the N.W. quarter of Sec. 31 a distance of 2510.51 feet to the NW corner thereof; thence S. 88° 19' W, along the North line of Said Section, 1303.70 feet to the point of beginning: TOGETHER with an easement for ingress and egress, as more fully described in an instrument recorded April 13, 1956, in Docket 1877, Page 399 of the Maricopa County Records.

Have checked findings shown hereon & found them correct and hereby certify to same.

Wm. H. Bartlett.

W. H. Bartlett.

REGISTERED LAND SURVEYOR
CERTIFICATE EXPIRES
WM. H. BARTLETT
DEC. 31 1959
ARIZONA, U.S.A.

REGISTERED LAND SURVEYOR
ARIZONA

This is to certify that this survey was made by H.L. Meredith under my direction in Nov. '59.

Eugene V. Skelley

E.V. Skelley R.L.S.

LEGEND

- ● Survey Monuments Found. B.L.M.
- • Points of this survey reset.
- ◉ Points of this survey found & verified.

( )ch. Original B.L.M. Survey dist. used for proportionate measurement.

REPORT OF SURVEY

for the Northside Mill & Trading Co. of a tract of land in the West half of the N.W. quarter of Section 31, T.3N., R1E., G.&S.R.B.L.&M. in Maricopa County, Arizona.

Bearings & distances shown as such are given to correct a former survey based on erroneous location of SW cor. of Section 31.

ARIZONA SURVEYING SERVICE

DIN# 57082