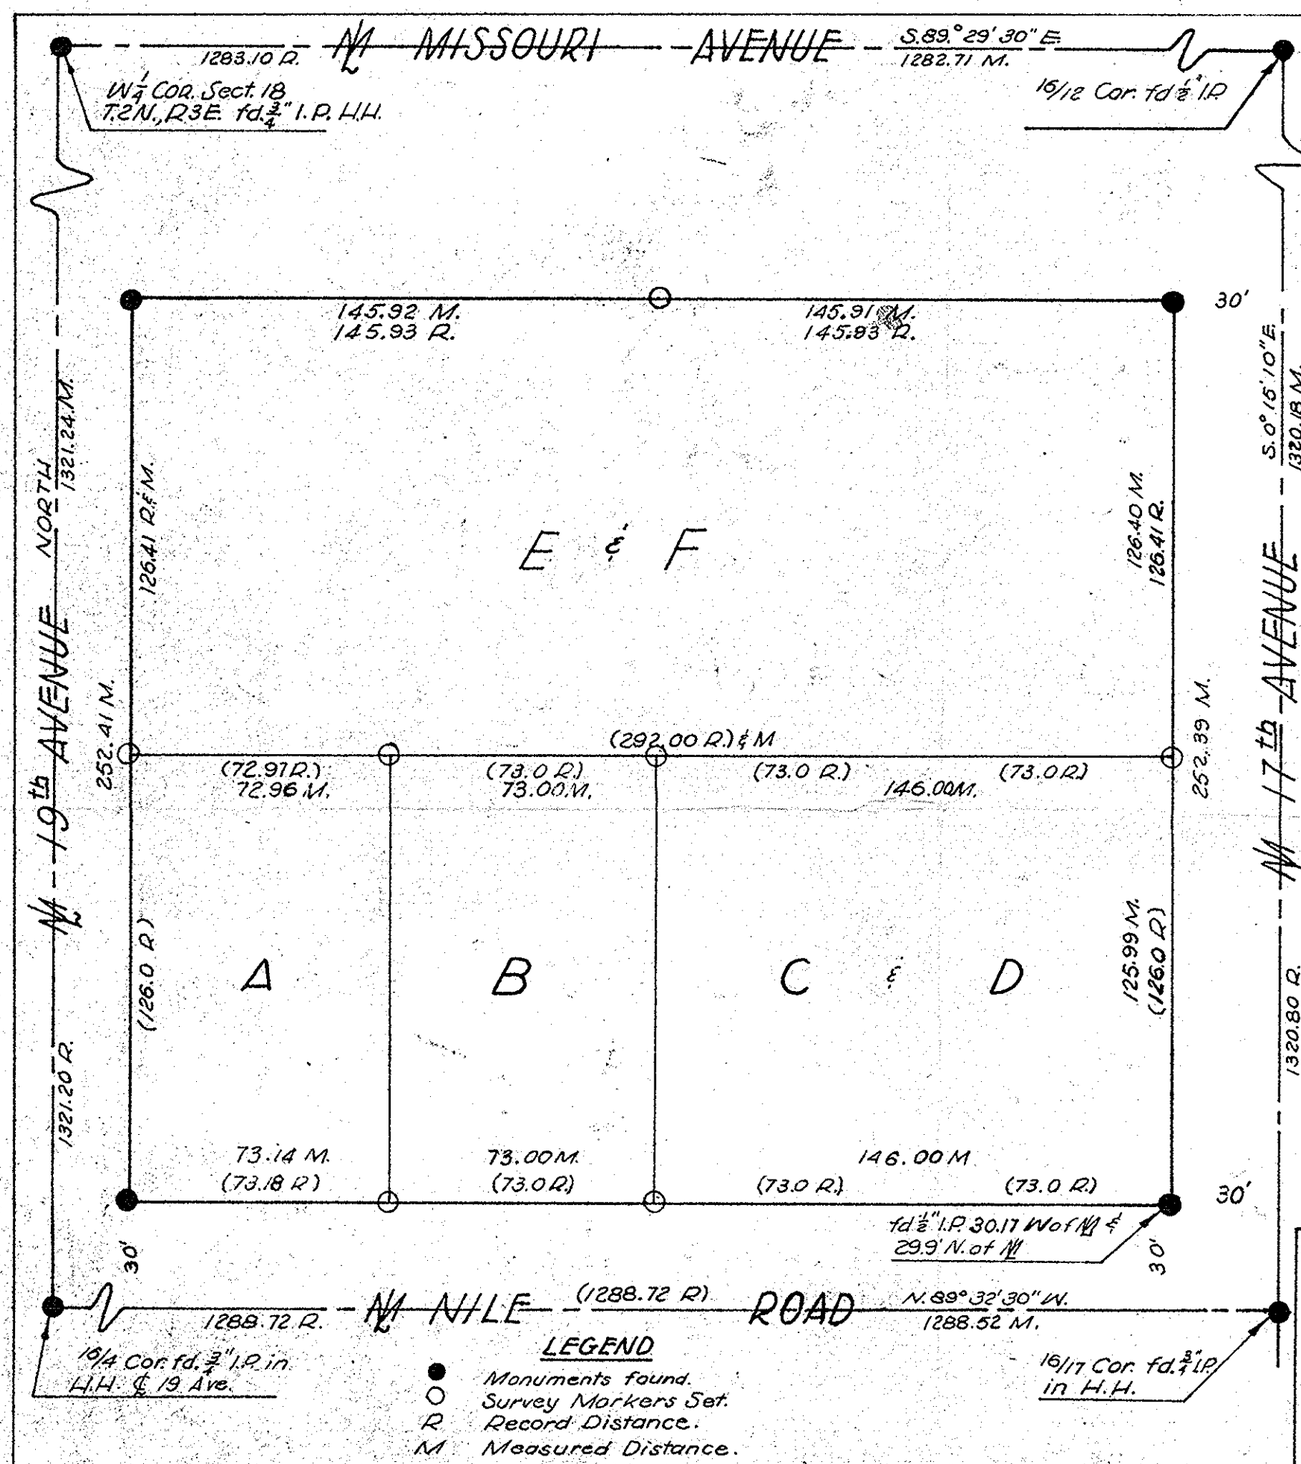

This is to certify that the survey and subdivision of the premises described and plotted hereon was made by me during the month of December, 1958

Eugene V. Skelley

Eugene V. Skelley
Registered Land Surveyor #1681

REGISTERED LAND SURVEYOR
ARIZONA, U.S.A.

REPORT OF A PROPERTY SURVEY for R.W. RAYBOURN

A survey of the South 252.40' of Lots 11 & 12, Block 1, NILE TRACT, a subdivision of the N.W. 1/4 of the S.W. 1/4 of Section 18, T2N. R3E. G. & S.R. B. & M. as described in Bk. No. 14, Page 9, of Maps Maricopa County Arizona.

PREPARED BY
ARIZONA SURVEYING SERVICE

SURVEYED BY E.V.S.	CLOSURE BY E.V.S.	DRAWN BY H.M. SCALE 1"=40'	JOB NO. 103
CHECKED BY H.M.	CHECKED H.M.	CHECKED E.V.S.	DATE Dec. 1958

DIN # 57084