LOT 21
WEST CAPITOL
PHOENIX, ARIZONA

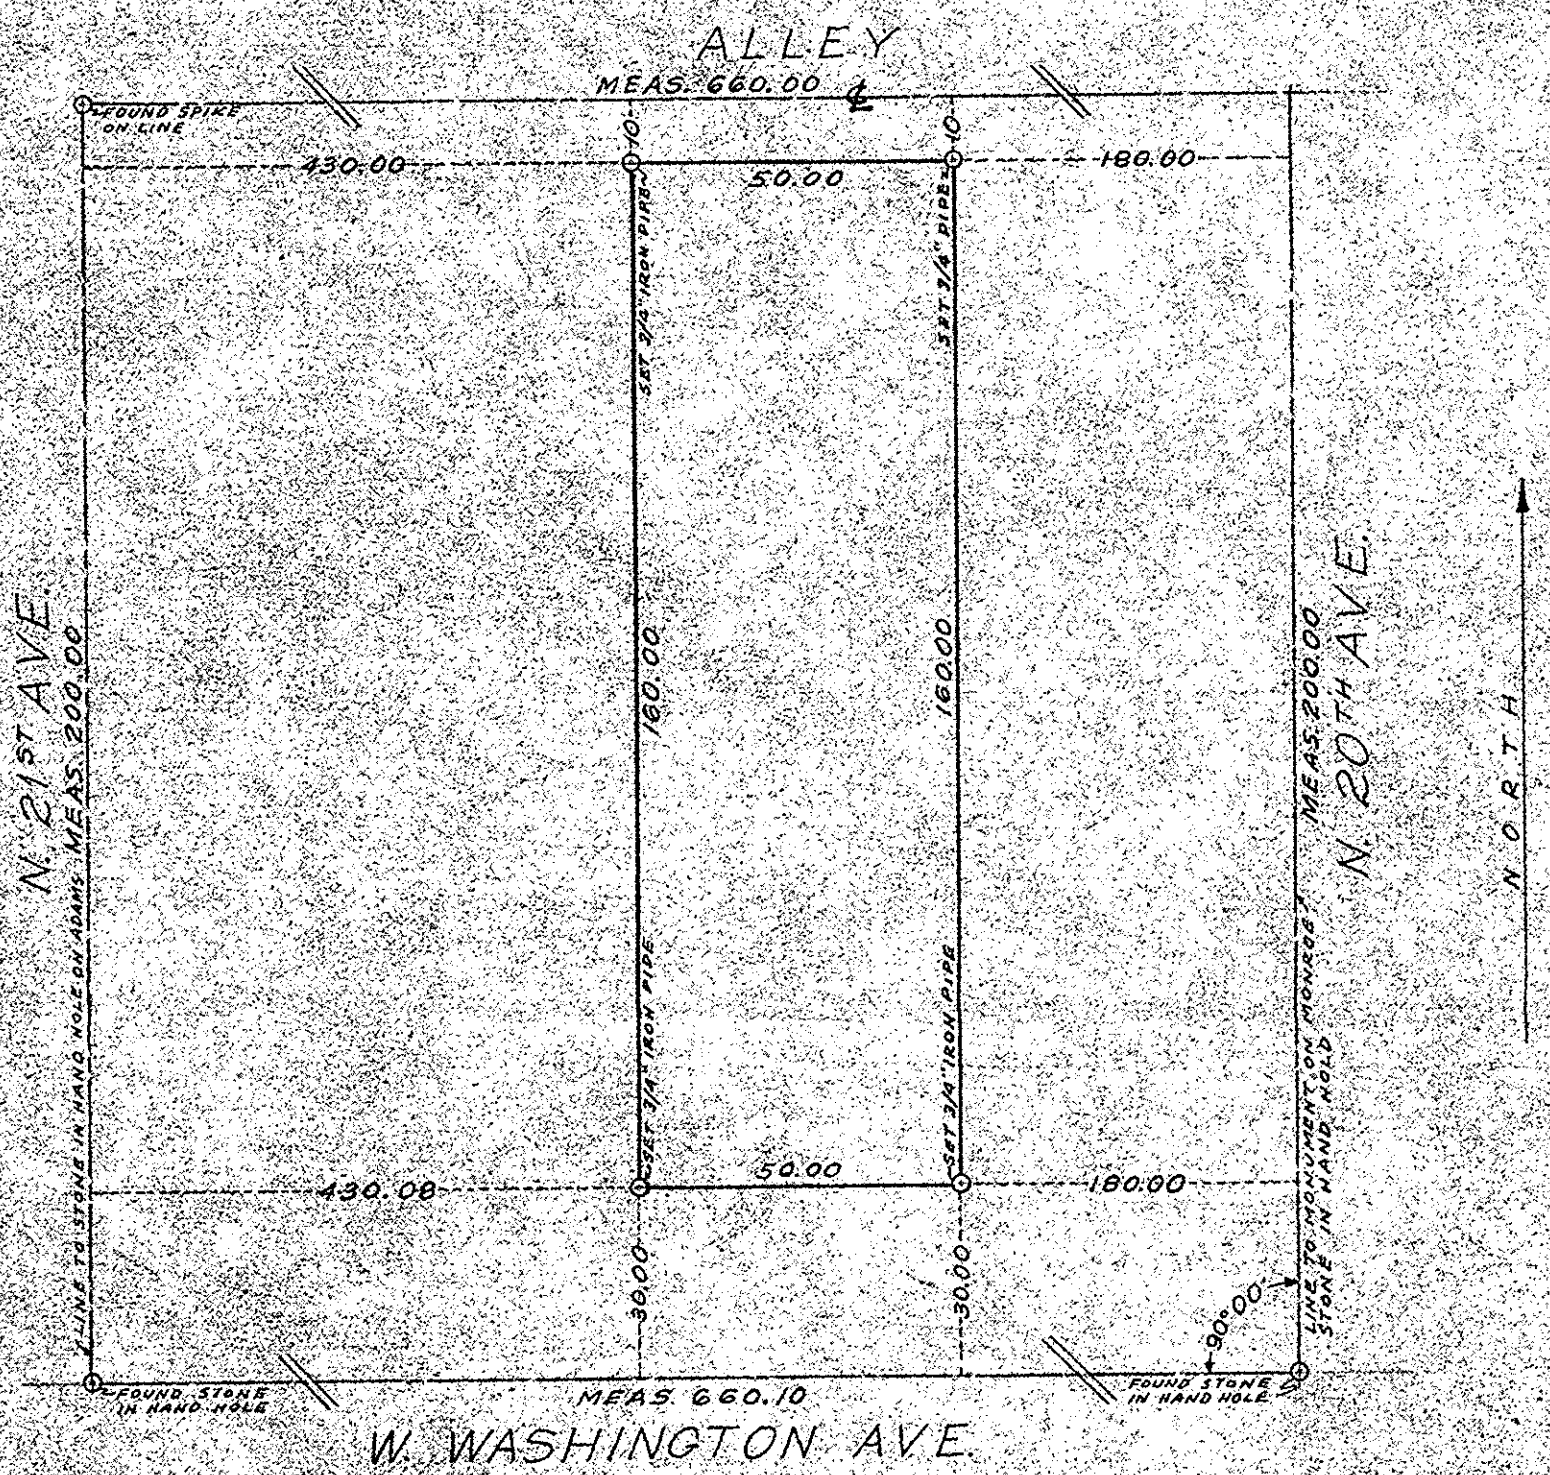

SCALE: 1 INCH = 30 FEET

CERTIFICATE OF SURVEY

THIS IS TO CERTIFY THAT I HAVE SURVEYED THE PREMISES DESCRIBED AS LOT 21, BLOCK 46, WEST CAPITOL, PHOENIX, ARIZONA, AS SHOWN BY PLAT HEREON, THIS 17TH DAY OF NOVEMBER, 1954.

Wm. H. Bartlett
REGISTERED LAND SURVEYOR

REGISTERED LAND SURVEYOR
CERTIFICATE EXPIRES
WM. H. BARTLETT
DEC. 31, 1954
ARIZONA, U.S.A.

BARTLETT ENGINEERING CO.
31 S. 1ST AVE.
PHOENIX, ARIZ.
TELEPHONE AL 3-7212

DIN # 57152