REPORT OF SURVEY

FOR

THE INDUSTRIAL PARK CORP.
P.O. BX. 87, TEMPE, ARIZ.

OF

LOT 30, PALO VERDE INDUSTRIAL PARK, BOOK 105, PAGE 31, M.C.R.

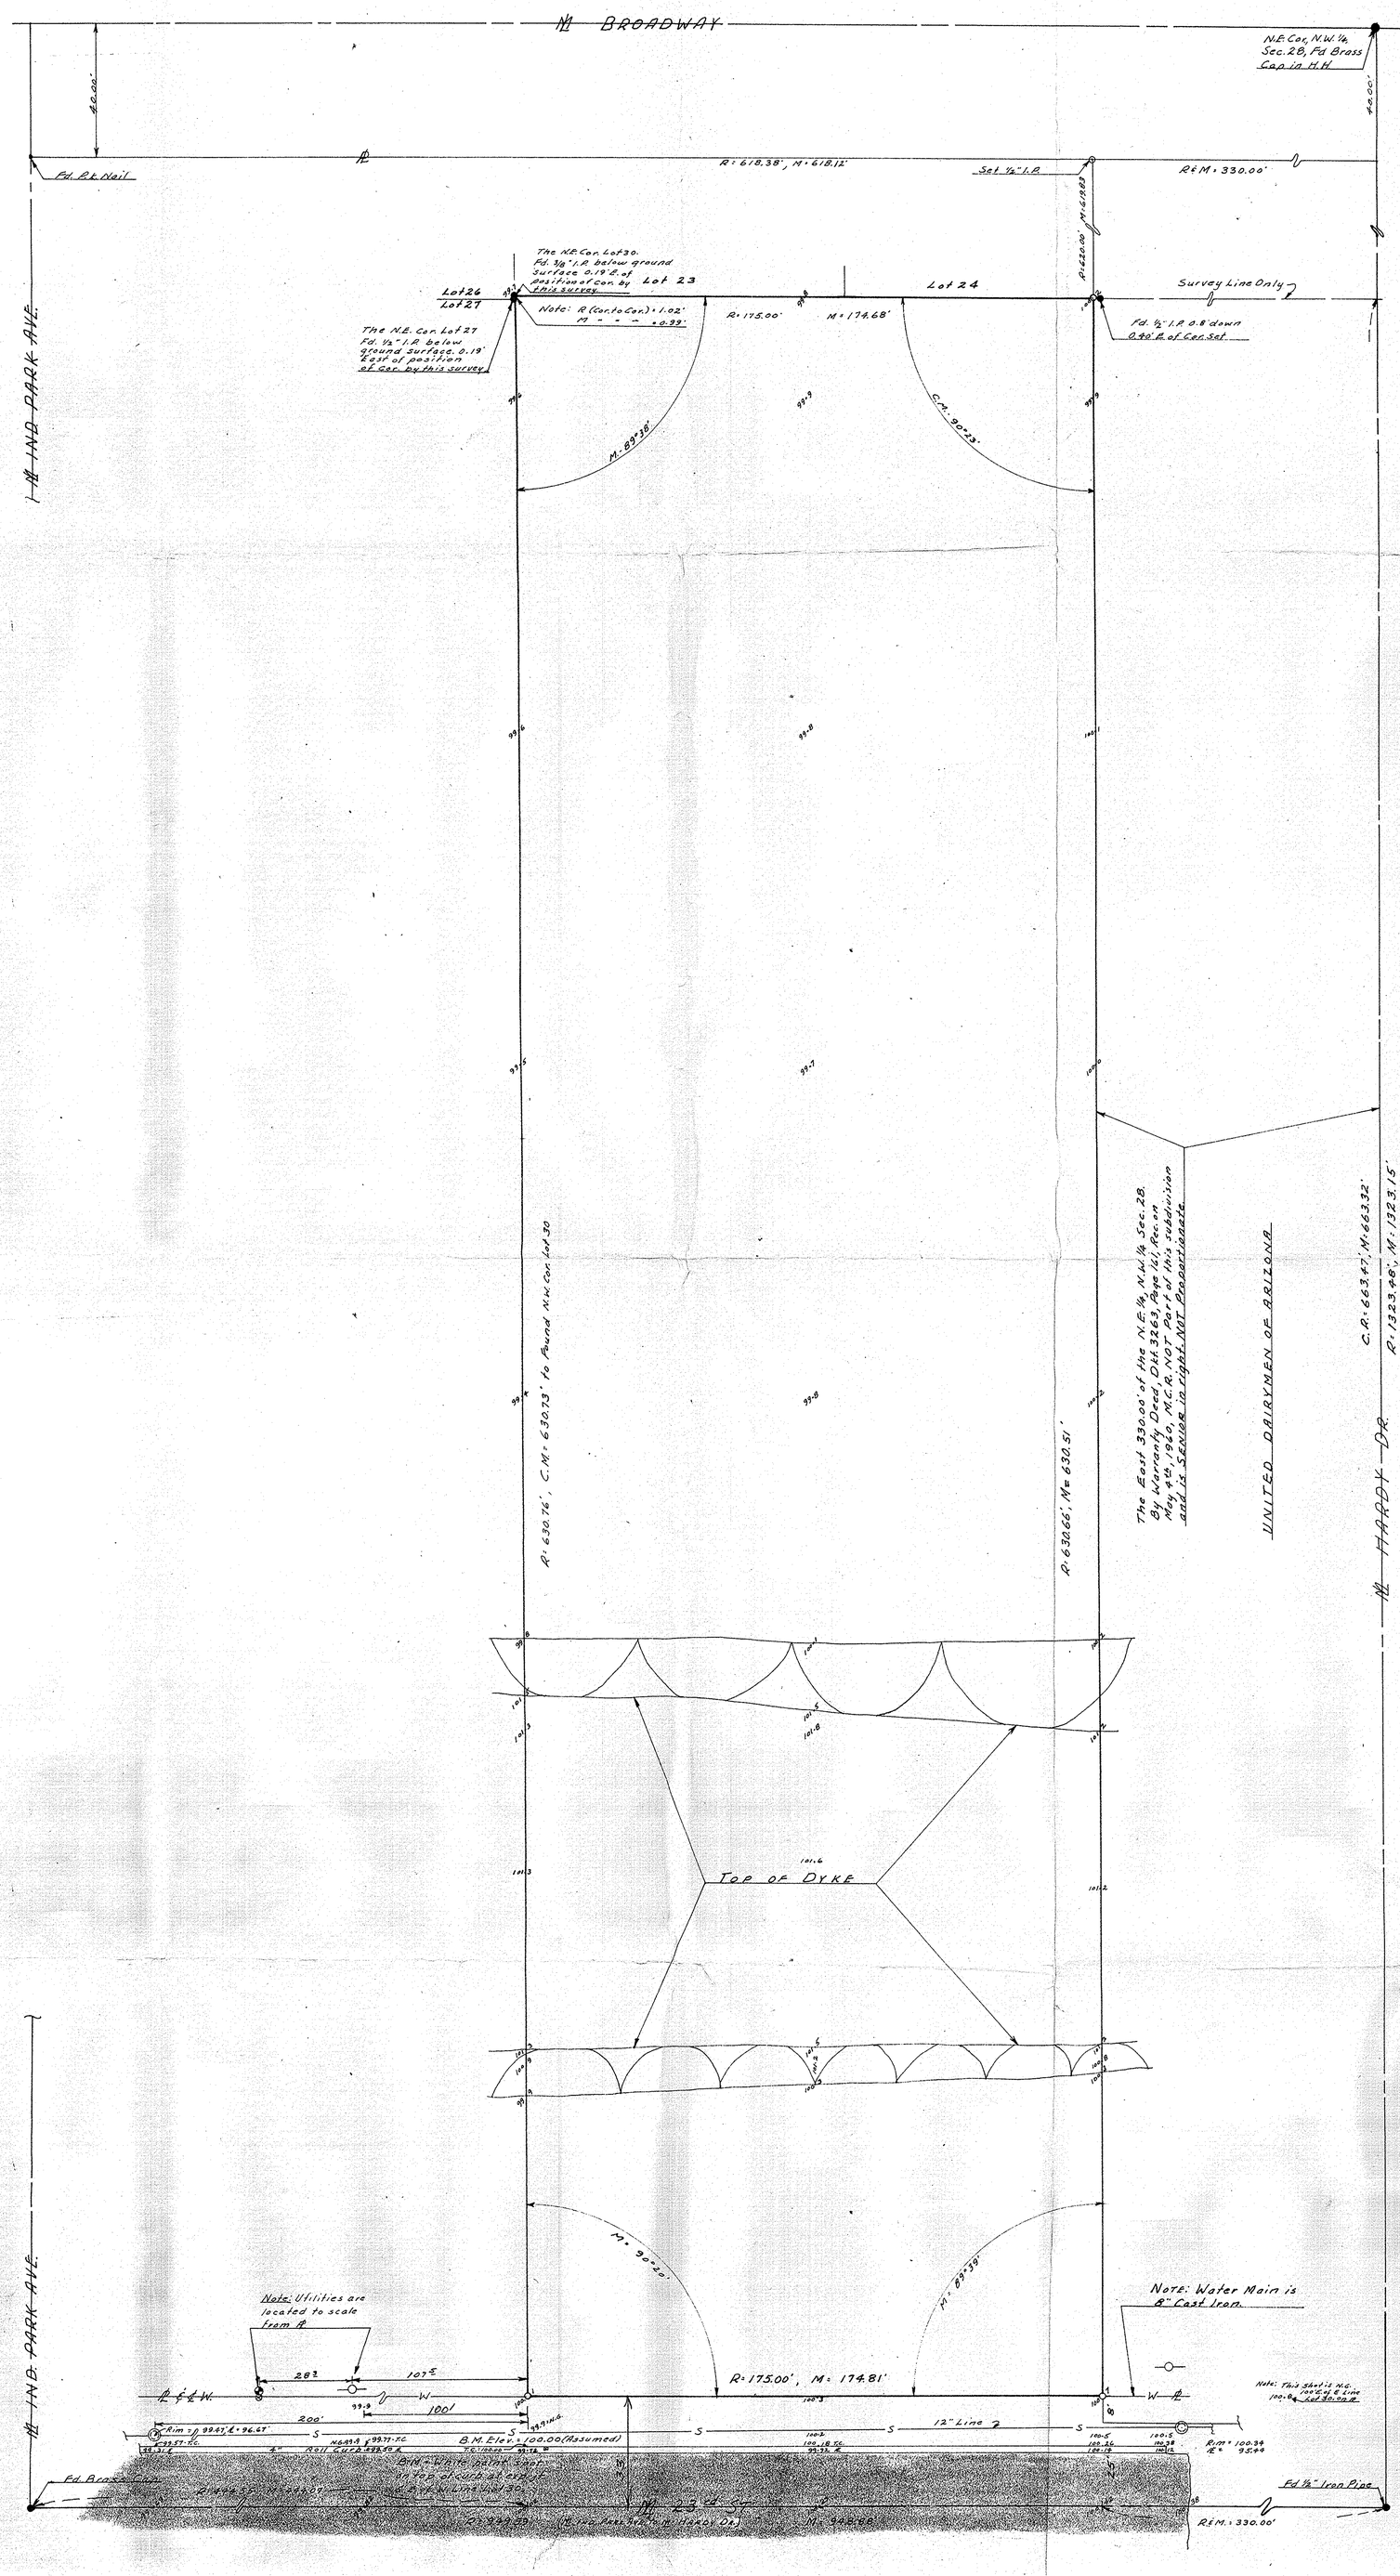

LEGEND:
- ○ = ½ Iron Pipe Set & Tagged.
- ●● = Mon. or Lot Cors. Found.
- H.H = Hand Hole in Pvg.
- 99.7 = Elev. on Natural Ground.
- 99.85 = Elev. on Corner, Paving, Etc.
- —○— = Tel. & Power Pole in place
- San. Sewer Manhole.
- ⊗ = Water Valve.
- = Fire Hydrant.
- —S— = Sewer Line.
- —W— = Water Line.
- R = Measurement on Rec. Plat.
- C.R. = Calc. from "R."
- M = Field Measurement.
- C.M. = Calc. from M.

Note:
No Gas in place on 23rd St. For information call Ariz. Pub. Serv. Office in Tempe. Call 967-8611.

This will certify that the survey shown hereon was made by me and under my supervision during the month of April, 1965

Eugene V. Shelley, R.L.S.

ARIZONA SURVEYING SERVICE
1114 N. 7th ST. PHOENIX, ARIZONA
DRAWING No. LF-65-412

DIN#
57156