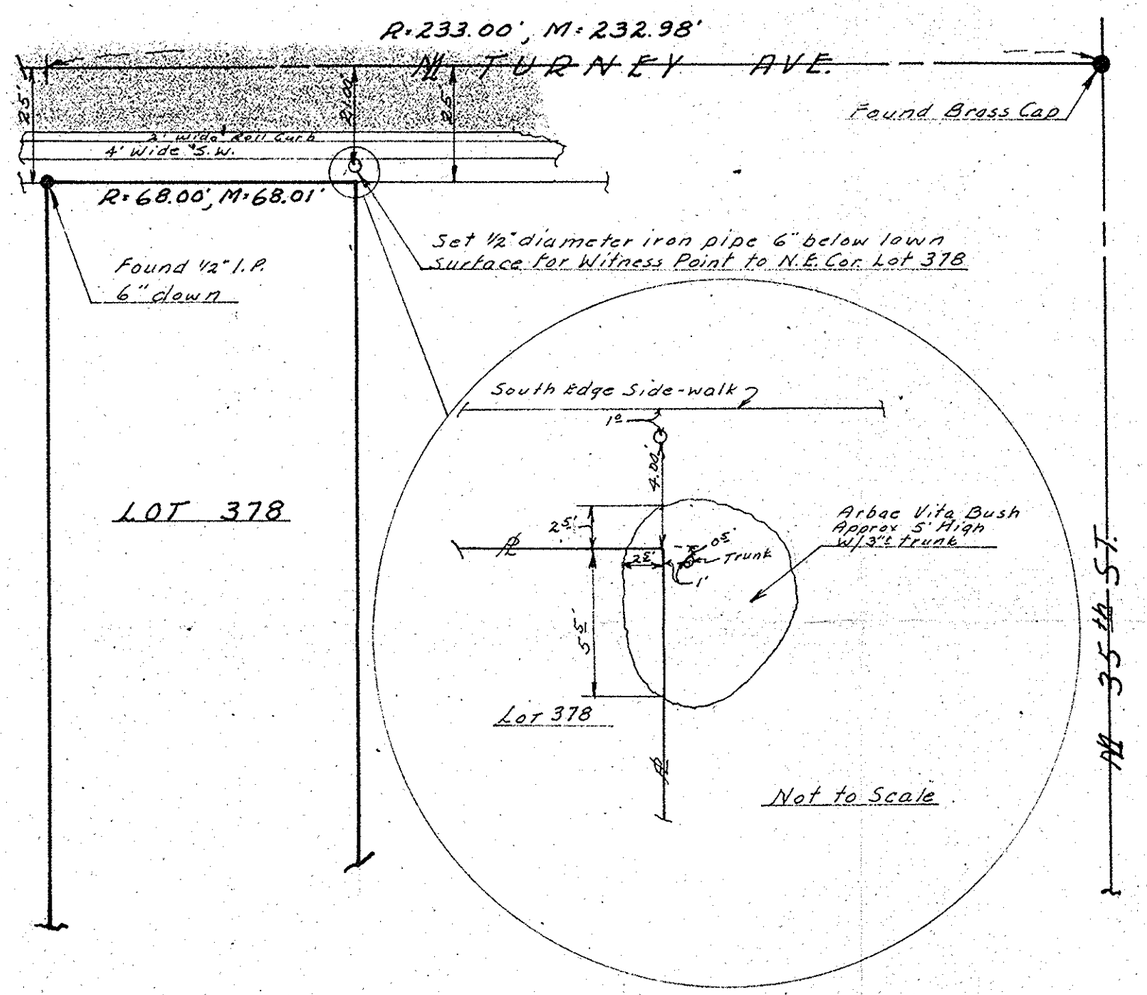

REPORT OF SURVEY
FOR
MR. L.T. REED

3435 E. TURNEY AVE., PHX., ARIZ.
SHOWING THE LOCATION OF A WITNESS CORNER SET FOR THE NORTHEAST CORNER OF LOT 378, CAVALIER CAMPUS FOUR - A SUBDIVISION OF PART OF THE S.W. 1/4, SEC. 24, T.2 N., R.3 E., G.&S.R.B.&M, MAR. CO., ARIZONA AS SHOWN IN BK. MAPS 72, P.36.

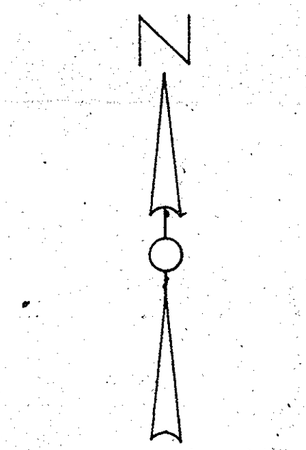

Scale: 1" = 30'

This will certify that the survey shown hereon was done under my supervision during the month of May, 1965

Changed to read on May 5th & 14th, 1965 before delivery

Eugene V. Skelly, R.L.S.

REGISTERED LAND SURVEYOR CERTIFICATE NO. 1681 EUGENE V. SKELLY ARIZONA, U.S.A.

Date signed 5/14/65

ARIZONA SURVEYING SERVICE
1114 N. 7th ST., PHOENIX ARIZONA
DRAWING No. - L-65-418

DIN# 57159