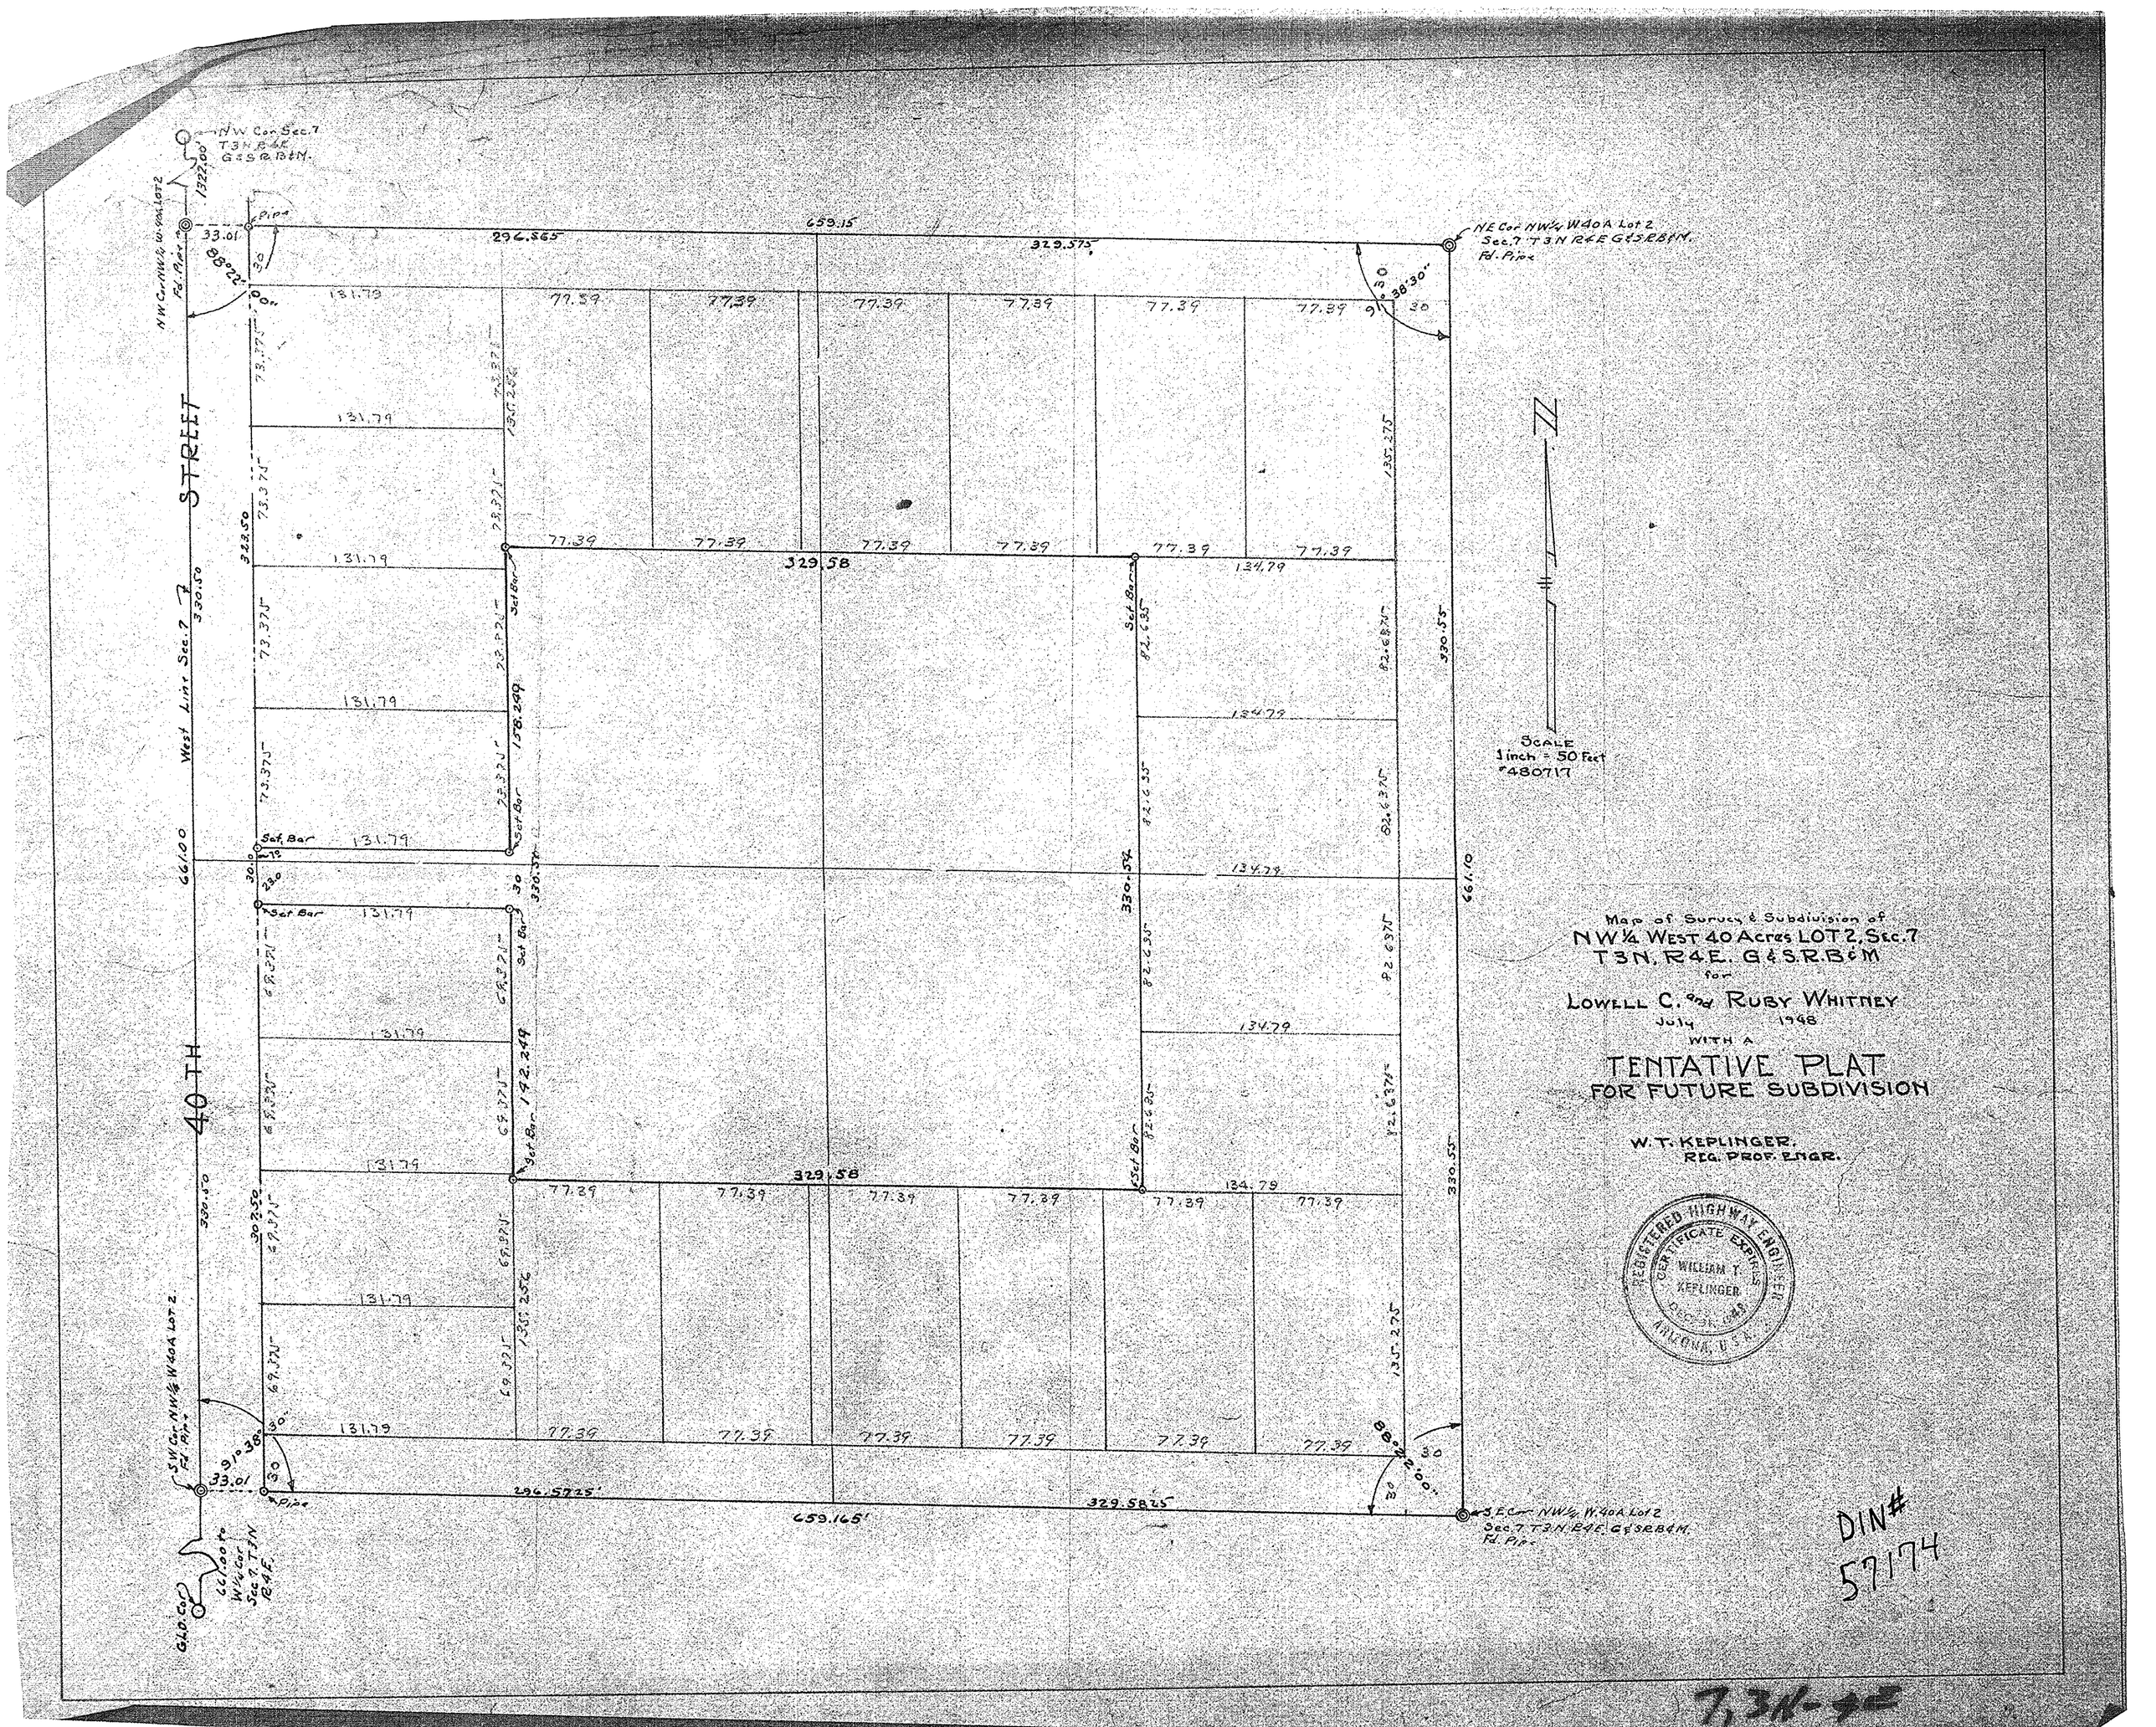

NW Cor Sec. 7 T3N R4E G&SRB&M.
NE Cor NW¼ W40A Lot 2 Sec. 7 T3N R4E G&SRB&M. Fd. Pipe
NW Cor NW¼ W40A Lot 2 Fd. Pipe
SW Cor NW¼ W40A Lot 2 Fd. Pipe
S.E. Cor NW¼ W40A Lot 2 Sec. 7 T3N R4E G&SRB&M. Fd. Pipe
West Line Sec. 7
40TH STREET
Pipe
Set Bar
Scale 1 inch = 50 Feet
#480717
Map of Survey & Subdivision of
NW¼ West 40 Acres LOT 2, Sec. 7
T3N, R4E. G&S.R.B&M
for
Lowell C. and Ruby Whitney
July 1948
with a
TENTATIVE PLAT
FOR FUTURE SUBDIVISION
W. T. KEPLINGER.
REG. PROF. ENGR.
REGISTERED HIGHWAY ENGINEER
CERTIFICATE EXPIRES
WILLIAM T. KEPLINGER
ARIZONA, U.S.A.
DIN# 57174