N. ½ AND S.E. ¼ LOT 3, SEC. 6, T.3N., R.4E., G.&S.R.B.&M., MARICOPA CO., ARIZ. EXCEPT 40 FT. FOR RD. ON W.

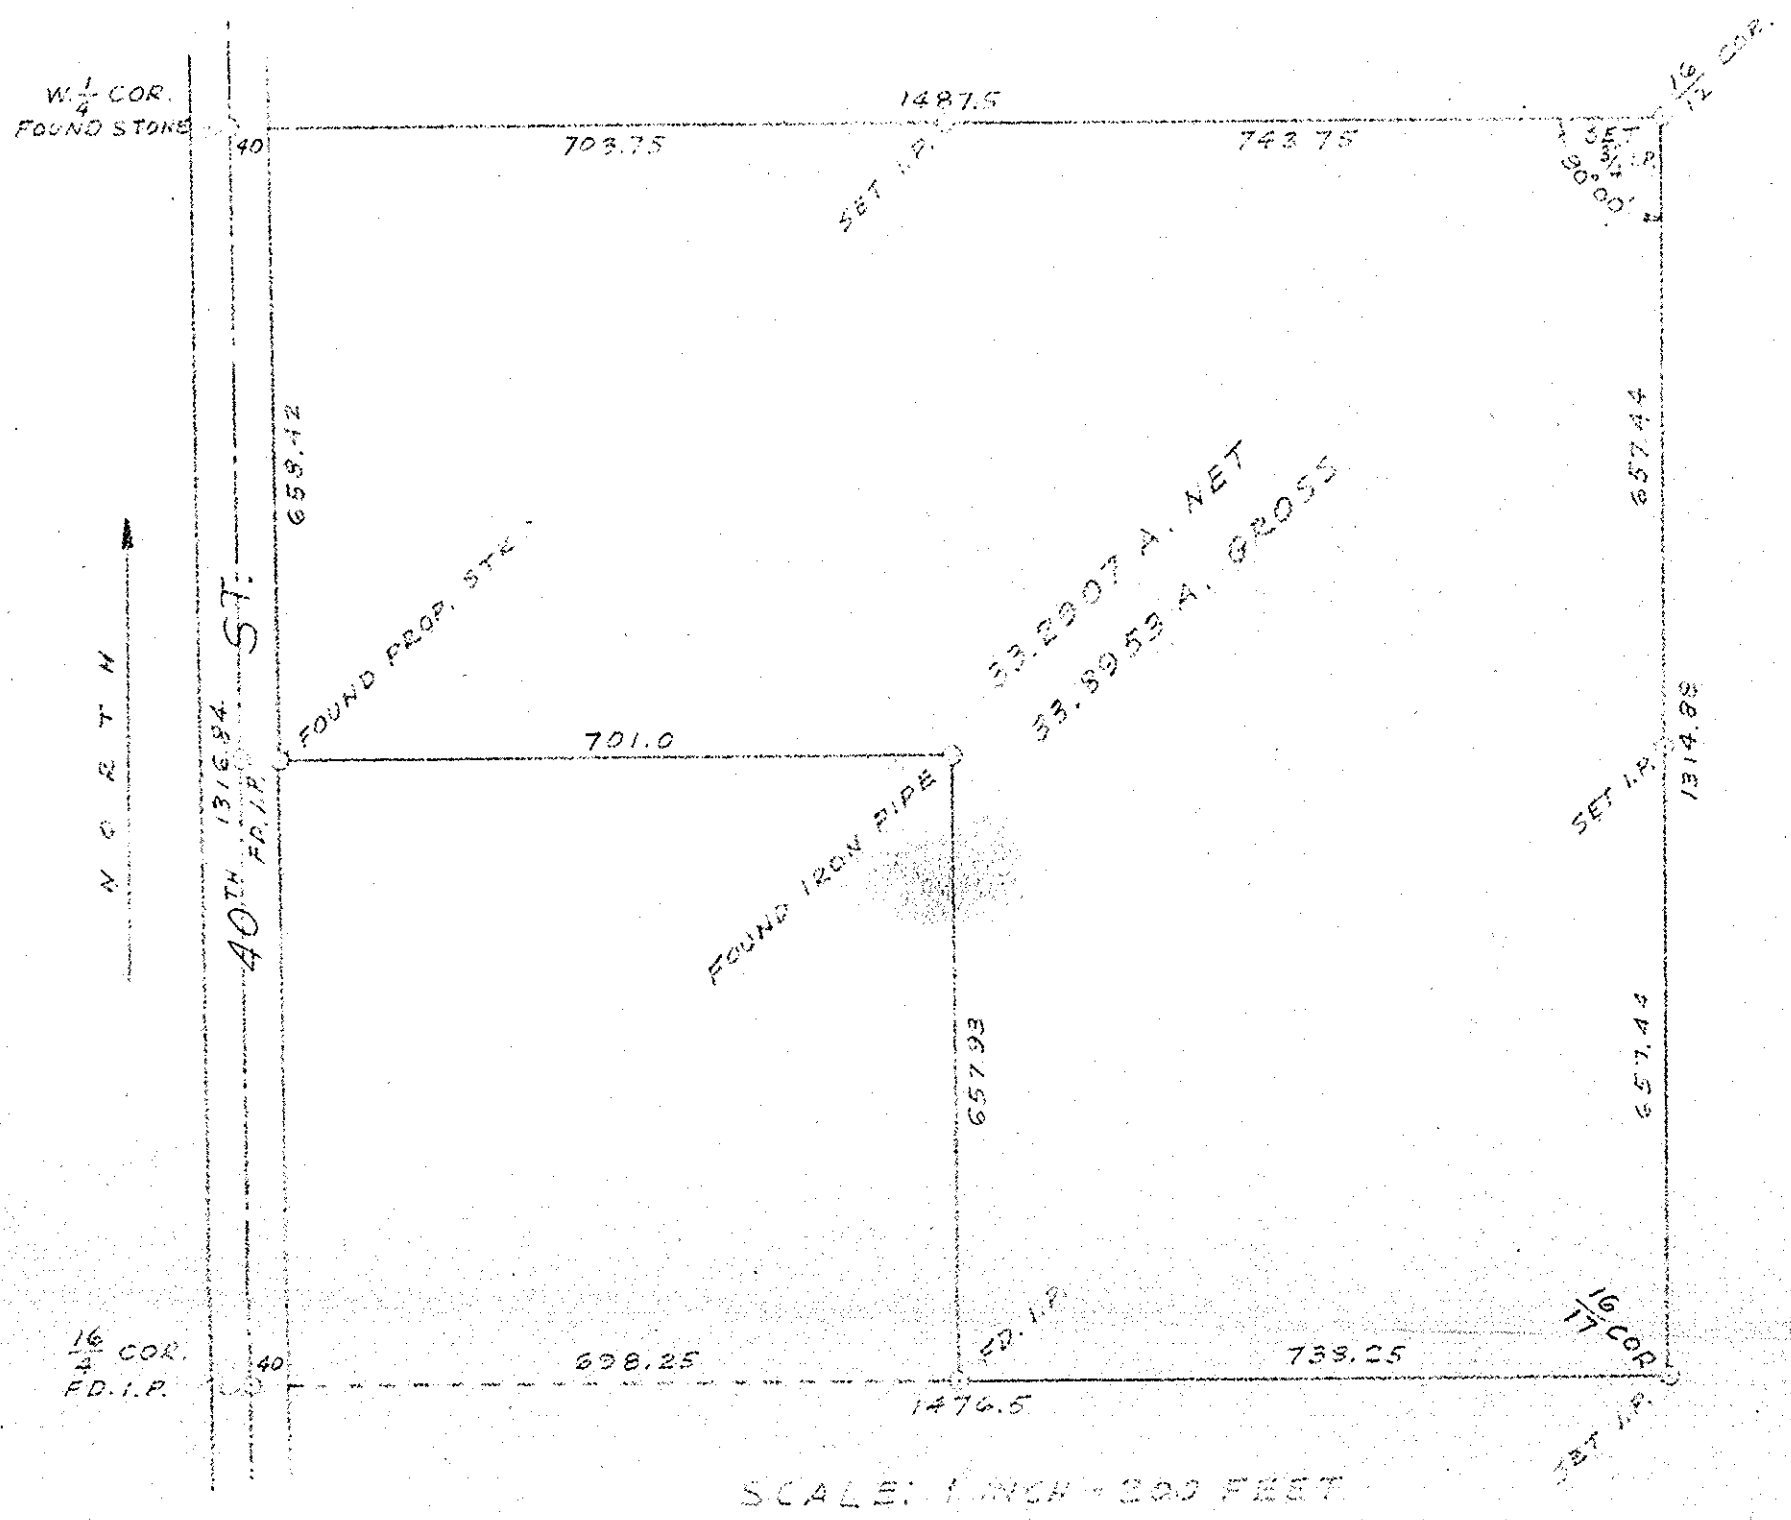

SCALE: 1 INCH = 200 FEET

CERTIFICATE OF SURVEY

This is to certify that a survey of the premises as shown by plat hereon was made under my direction this 10th day of July, 1954.

Edward Stringer

REGISTERED LAND SURVEYOR

REGISTERED LAND SURVEYOR
CERTIFICATE
EDWARD
STRINGER
DEC. 31, 1954
ARIZONA, U.S.A.

BARTLETT ENGINEERING CO.
31 S. 1ST AVE.
PHOENIX, ARIZ.
AL 3-7212

DIN #
57194