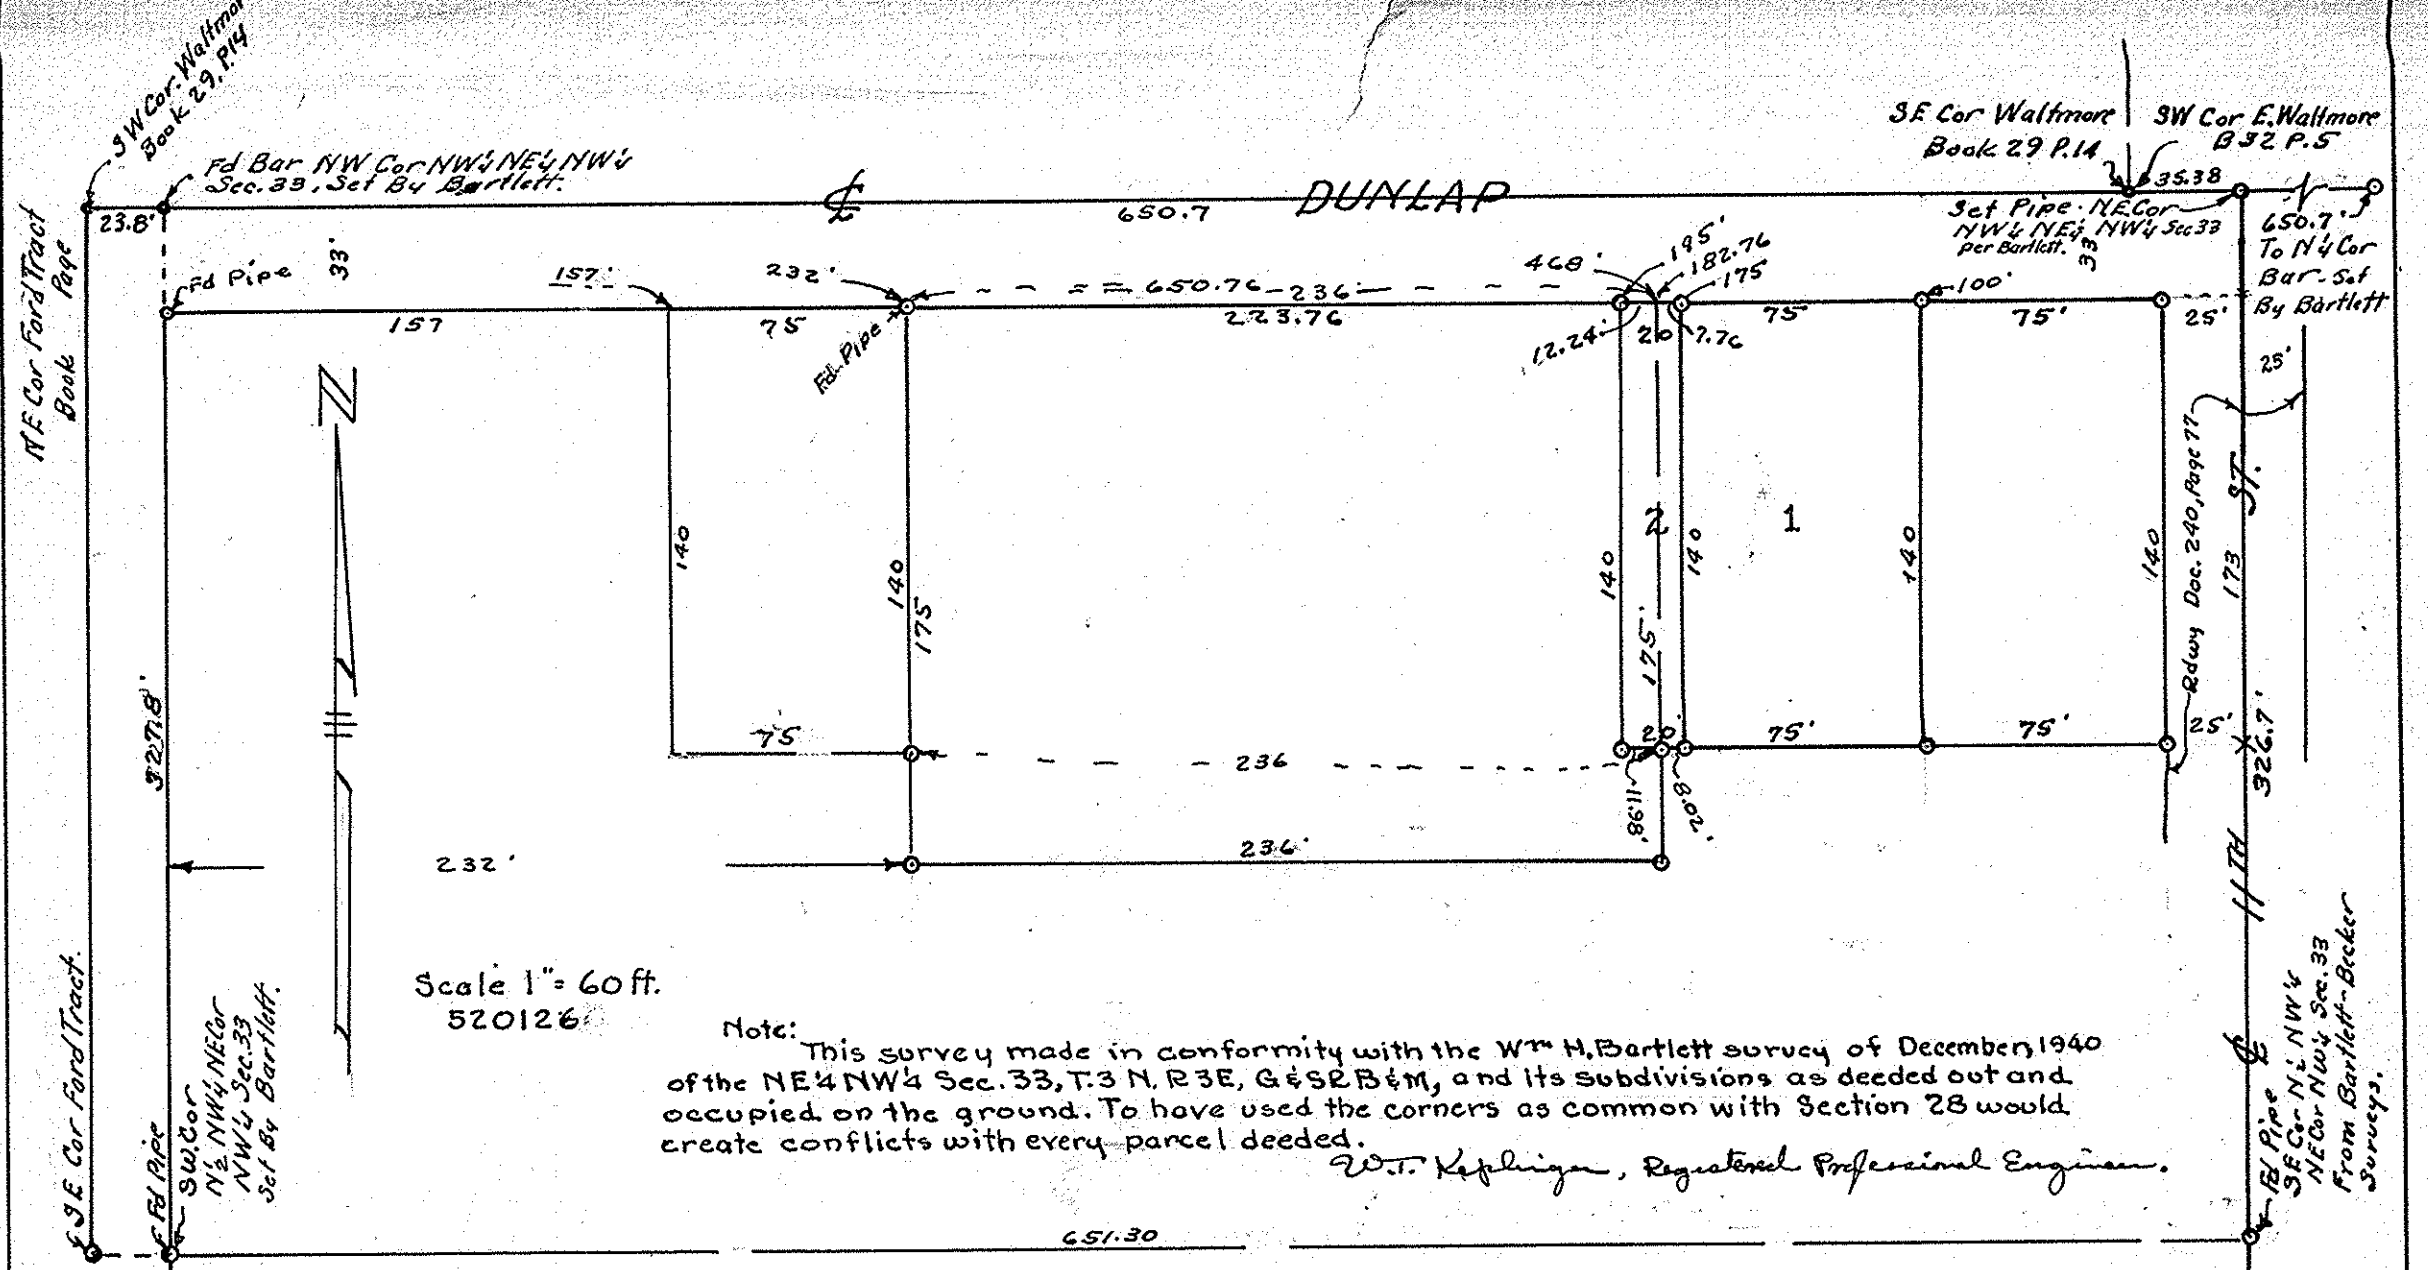

Survey of a Portion of

The NW¼ NE¼ NW¼ Sec. 33, T 3 N, R 3 E G&SRB&M

for

Charles E. & Mary A Wagoner

Parcel 1

Beginning at a point 33 feet South of a point on the North Line of the NW¼ NE¼ NW¼ which is 100 feet West of the NE Cor. thereof; Thence South and parallel to the East line of said NW¼ NE¼ NW¼ a distance of 140 feet; thence West and parallel to the North Line of said Section 33 a distance of 75 feet; thence North 140 feet to a point 33 feet South of the said North line; thence East 75 feet to the point of Beginning.

Parcel 2

Beginning at a point 33 feet South of a point on the North Line of the NW¼ NE¼ NW¼ Sec 33, which is 175 West of the N.E. Cor. thereof; Thence South and parallel to the East line of said NW¼ NE¼ NW¼ a distance of 140 feet; thence West and parallel to the North Line of said Section 33 a distance of 20 feet; thence North 140 feet to a point 33 feet South of the said North line; thence East 20 feet to the point of Beginning.

W.T. Keplinger - Engineer

1-26-29

DIN# 57207