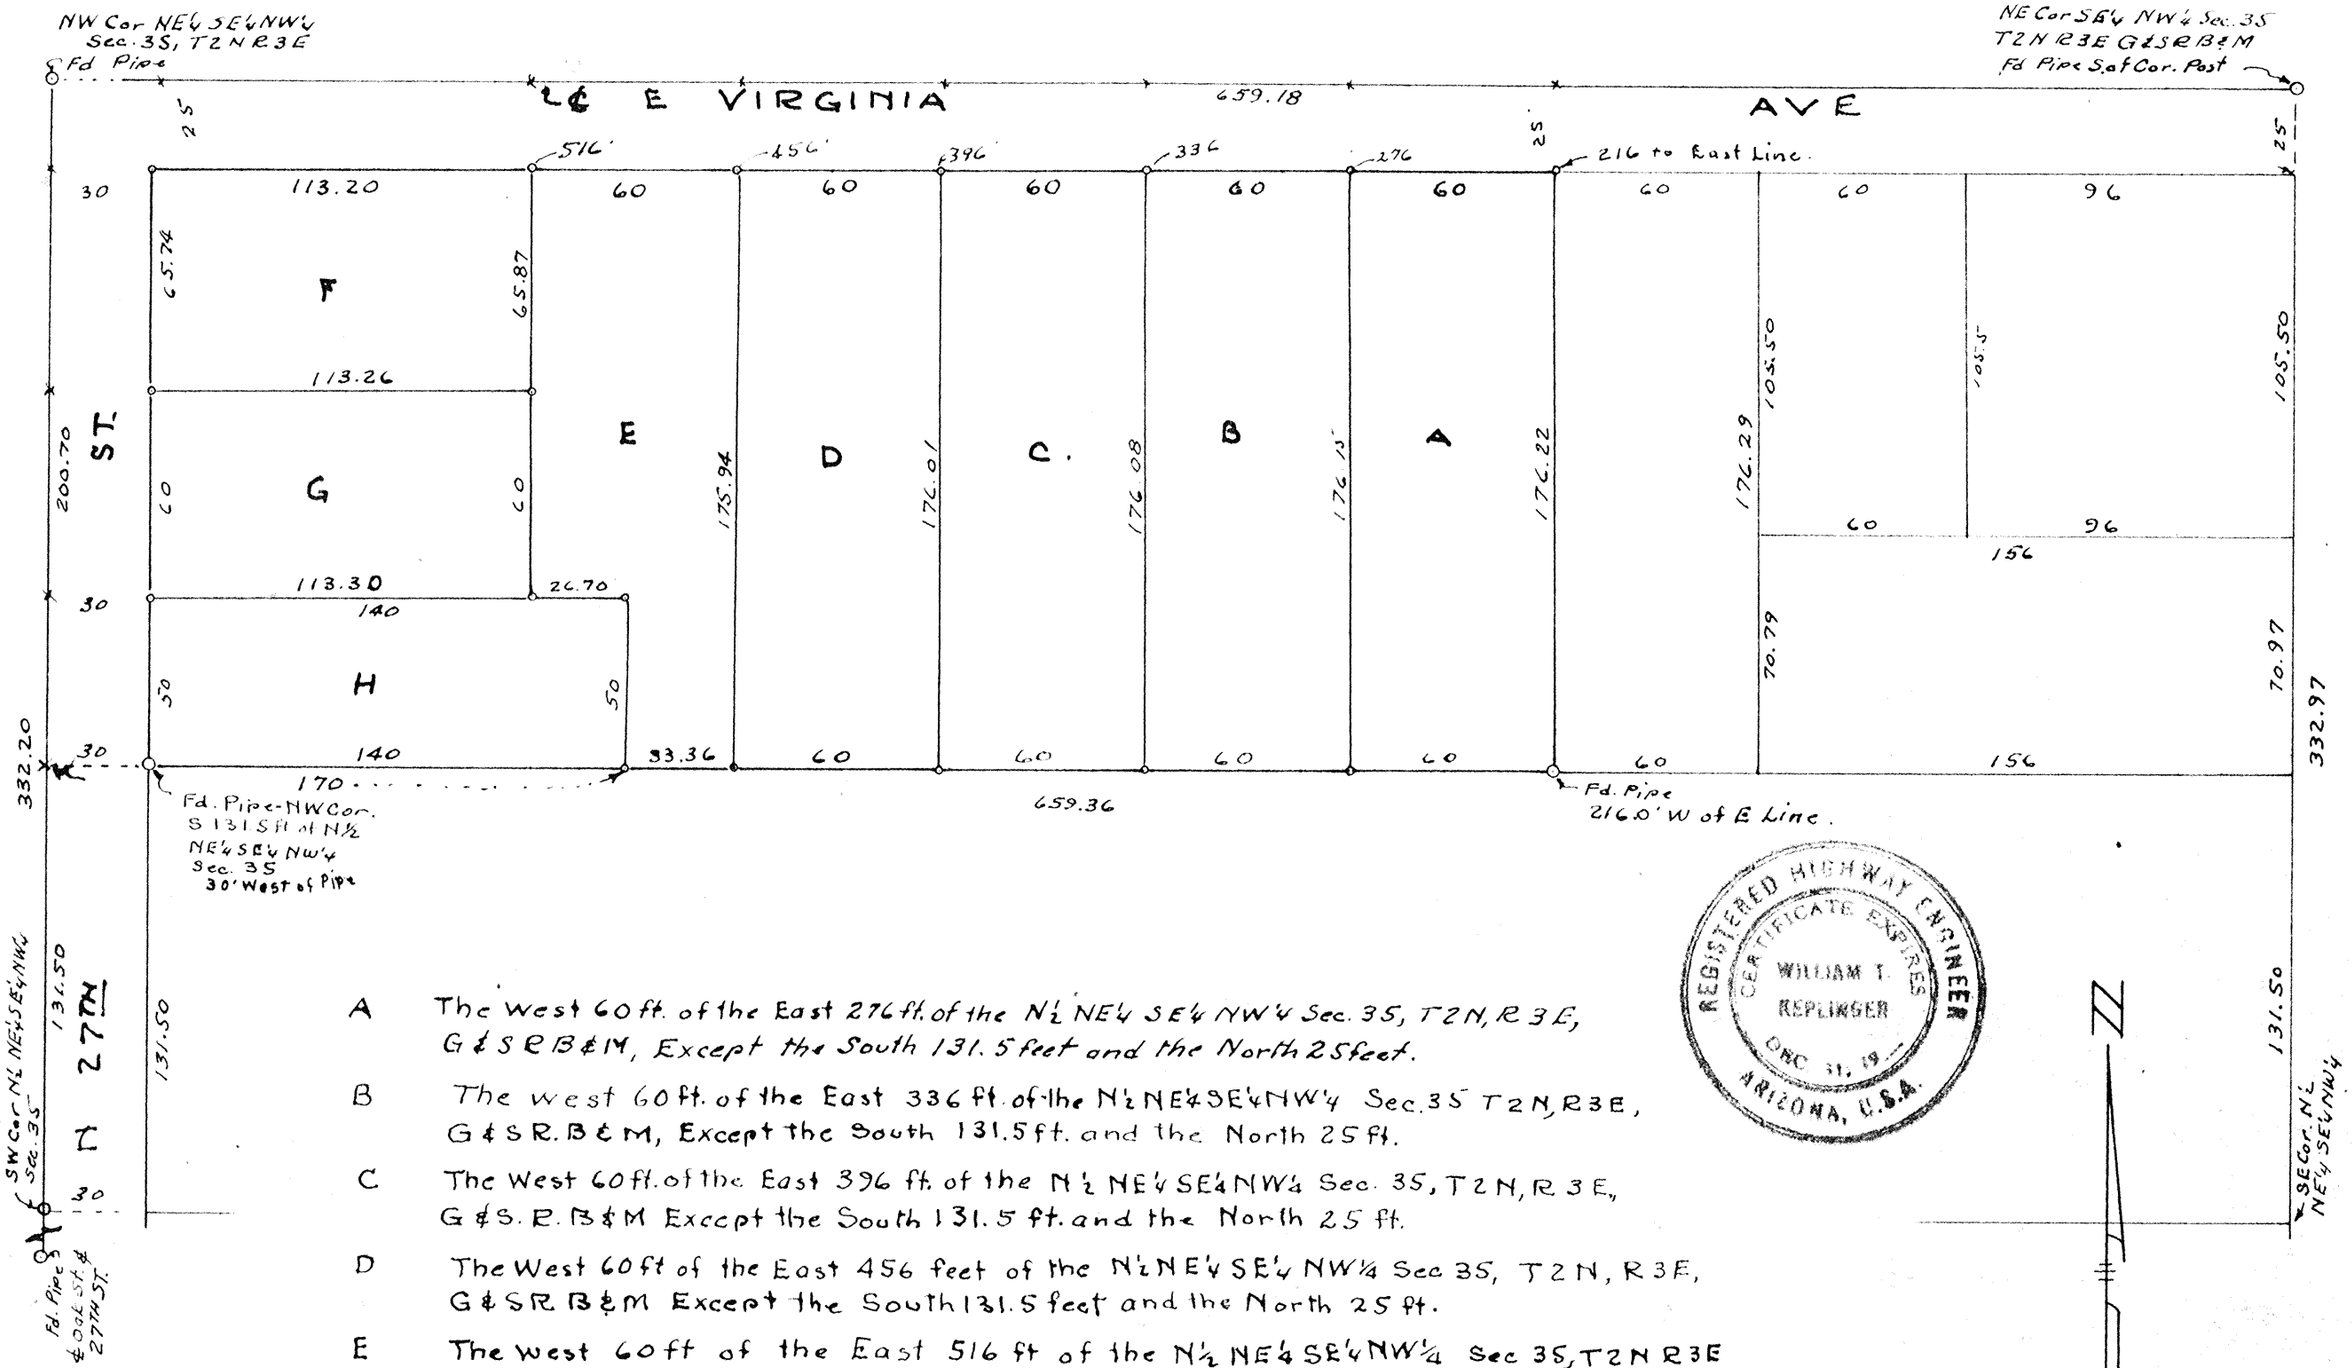

A The west 60 ft. of the East 276 ft. of the N½ NE¼ SE¼ NW¼ Sec. 35, T2N, R3E, G&SRB&M, Except the South 131.5 feet and the North 25 feet.

B The west 60 ft. of the East 336 ft. of the N½ NE¼ SE¼ NW¼ Sec. 35 T2N, R3E, G&S.R.B&M, Except the South 131.5 ft. and the North 25 ft.

C The West 60 ft. of the East 396 ft. of the N½ NE¼ SE¼ NW¼ Sec. 35, T2N, R3E, G&S.R.B&M Except the South 131.5 ft. and the North 25 ft.

D The West 60 ft of the East 456 feet of the N½ NE¼ SE¼ NW¼ Sec 35, T2N, R3E, G&SRB&M Except the South 131.5 feet and the North 25 ft.

E The west 60 ft of the East 516 ft of the N½ NE¼ SE¼ NW¼ Sec 35, T2N R3E G&SRB&M, Except the South 131.5 feet, the North 25 feet and the west 170 feet of the South 181.5 ft.

F The N½ NE¼ SE¼ NW¼ Sec 35, T2N, R3E, G&SRB&M Except the East 516 ft, the North 25 ft, The West 30 feet and the South 241.5 ft.

G The South 60 ft. of the N½ NE¼ SE¼ NW¼ Sec. 35, T2N R3E, G&SRB&M, Except the North 25 ft., the West 30 ft, The East 516 ft. and the South 181.5 ft.

H The West 170 feet of the North 50 ft of the South 181.5 ft of the N½ NE¼ SE¼ NW¼ Sec. 35, T2N, R3E, G&SRB&M, Except the West 30 ft.

Scale 1" = 50 ft
550902

PLAT OF SURVEY AND SUBDIVISION of
N½ NE¼ SE¼ NW¼ Sec 35, T2N, R3E. G&SRB&M. Except the South 131.5 feet.

W.T. Keplinger · Engineer

DIN #: 57210
APLS