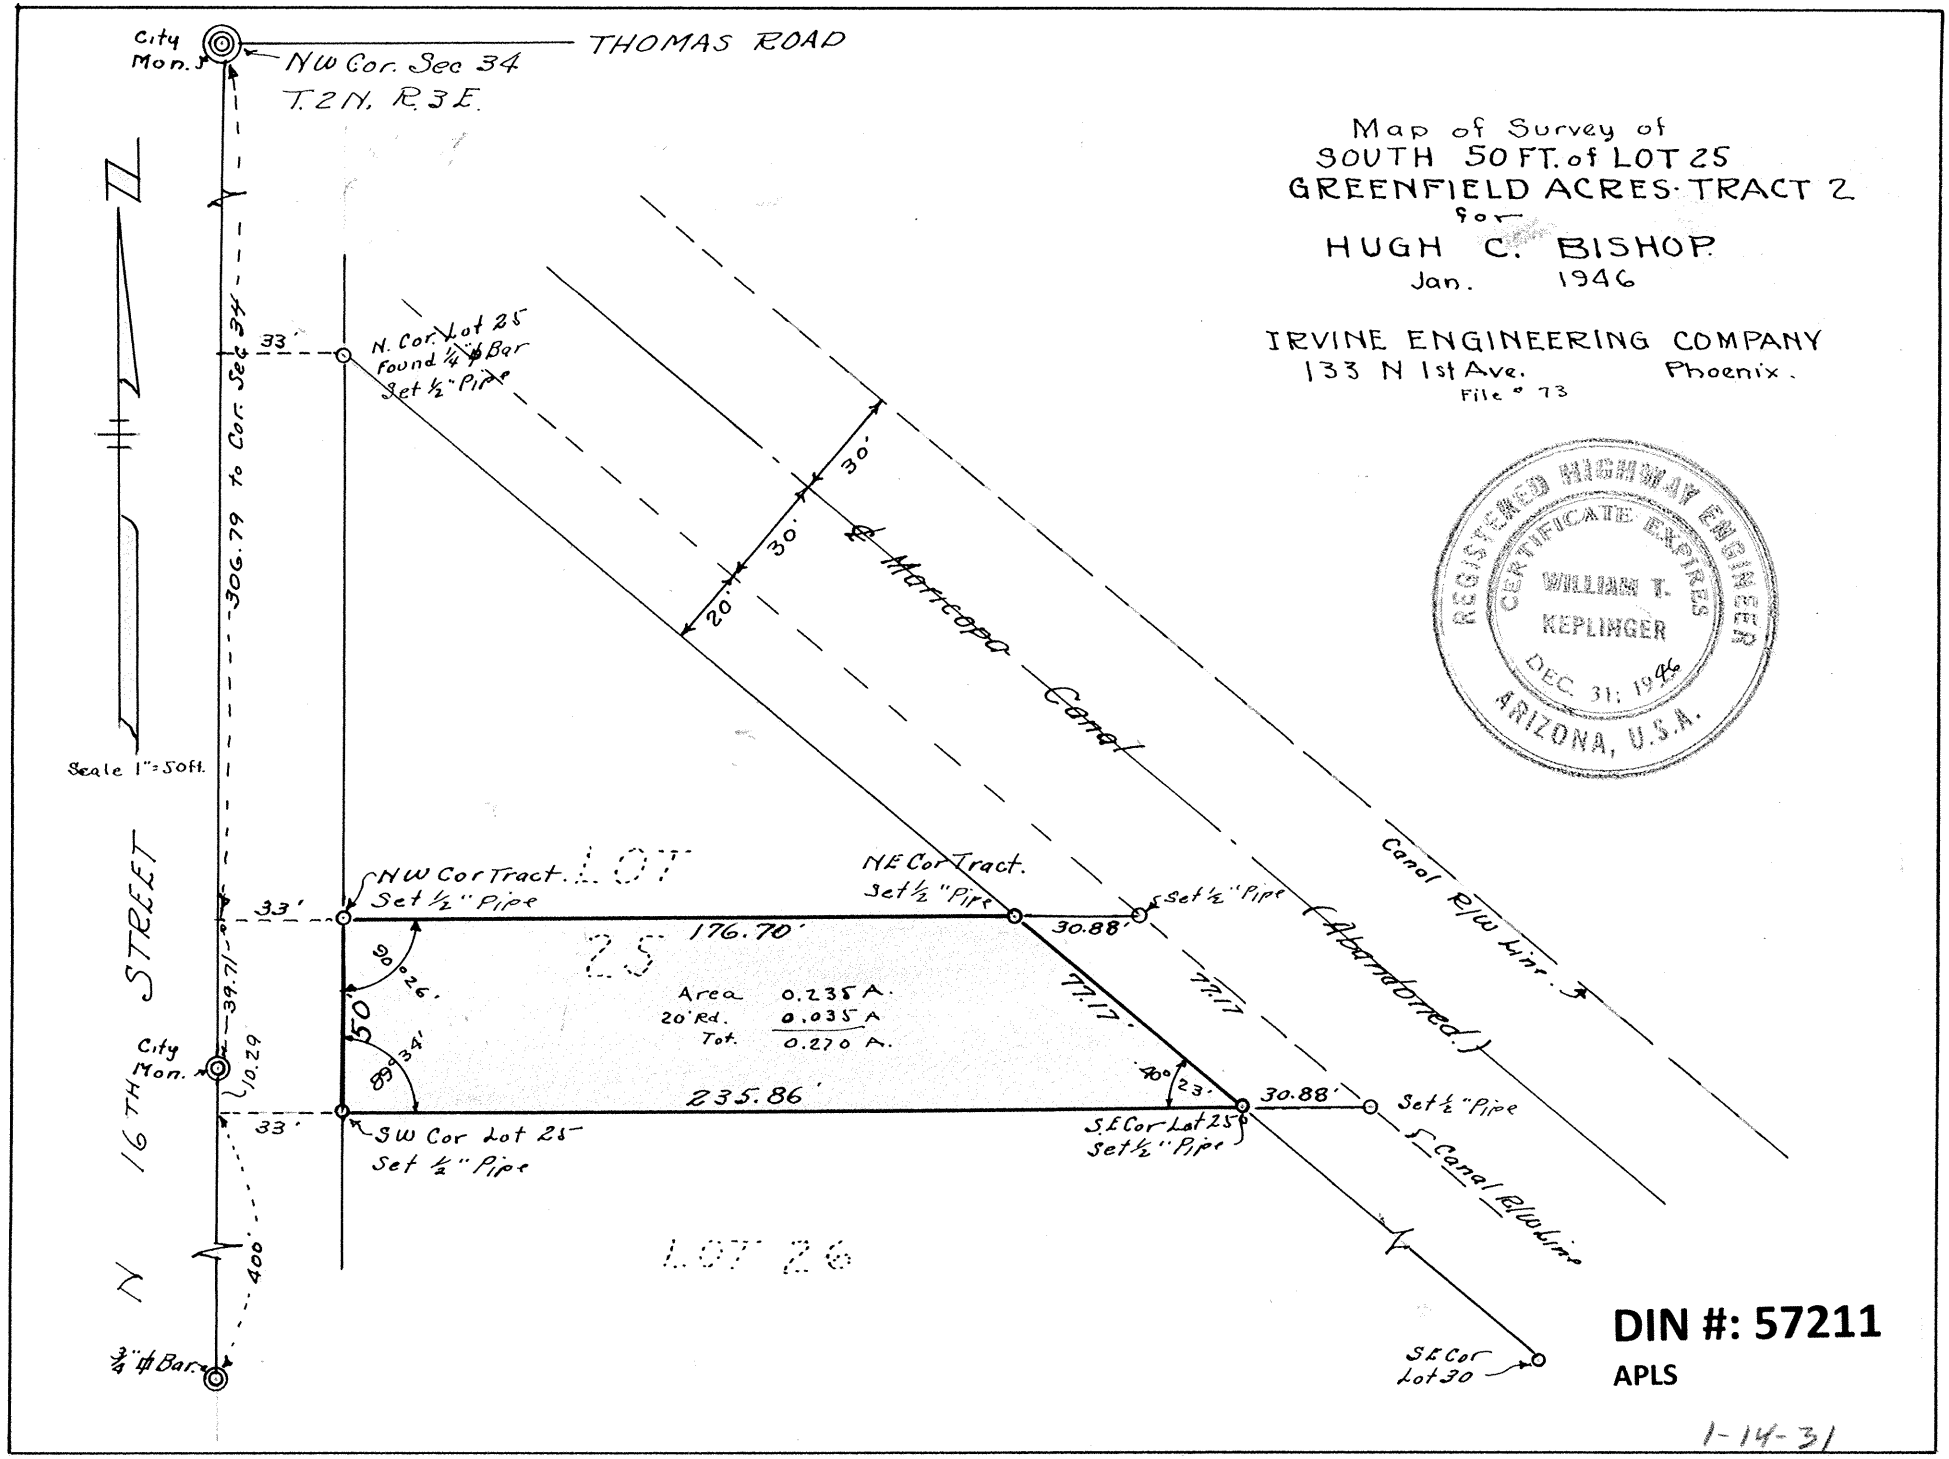
City Mon.
NW Cor. Sec 34
T.2N. R.3E.
THOMAS ROAD
Map of Survey of
SOUTH 50 FT. of LOT 25
GREENFIELD ACRES TRACT 2
for
HUGH C. BISHOP
Jan. 1946
IRVINE ENGINEERING COMPANY
133 N 1st Ave. Phoenix.
File # 73
REGISTERED HIGHWAY ENGINEER
CERTIFICATE EXPIRES
WILLIAM T. KEPLINGER
DEC. 31, 1946
ARIZONA, U.S.A.
N
Scale 1" = 50 ft.
306.79 to Cor. Sec 34
33'
N. Cor. Lot 25
Found 1/4" ø Bar
Set 1/2" Pipe
30'
30'
20'
℄ Maricopa Canal
Canal R/W Line
(Abandoned)
NW Cor Tract.
Set 1/2" Pipe
LOT 25
NE Cor Tract.
Set 1/2" Pipe
Set 1/2" Pipe
176.70'
30.88'
77.17'
77.17'
90° 26'
50'
89° 34'
Area 0.235 A.
20' Rd. 0.035 A
Tot. 0.270 A.
39.71'
City Mon.
10.29
16TH STREET
235.86'
40° 23'
30.88'
Set 1/2" Pipe
33'
SW Cor Lot 25
Set 1/2" Pipe
SE Cor Lot 25
Set 1/2" Pipe
℄ Canal R/W Line
LOT 26
400'
3/4" ø Bar
SE Cor Lot 30
DIN #: 57211
APLS
1-14-31