Map Of.

PORTIONS of LOTS 26 and 27 of GREENFIELD ACRES, TRACT 2

for

DOMINICK & CLEMENTINA BENINATI

Jan. 1946

IRVINE ENGINEERING CO

133 N 1st. Ave. Phoenix.

File No. 71

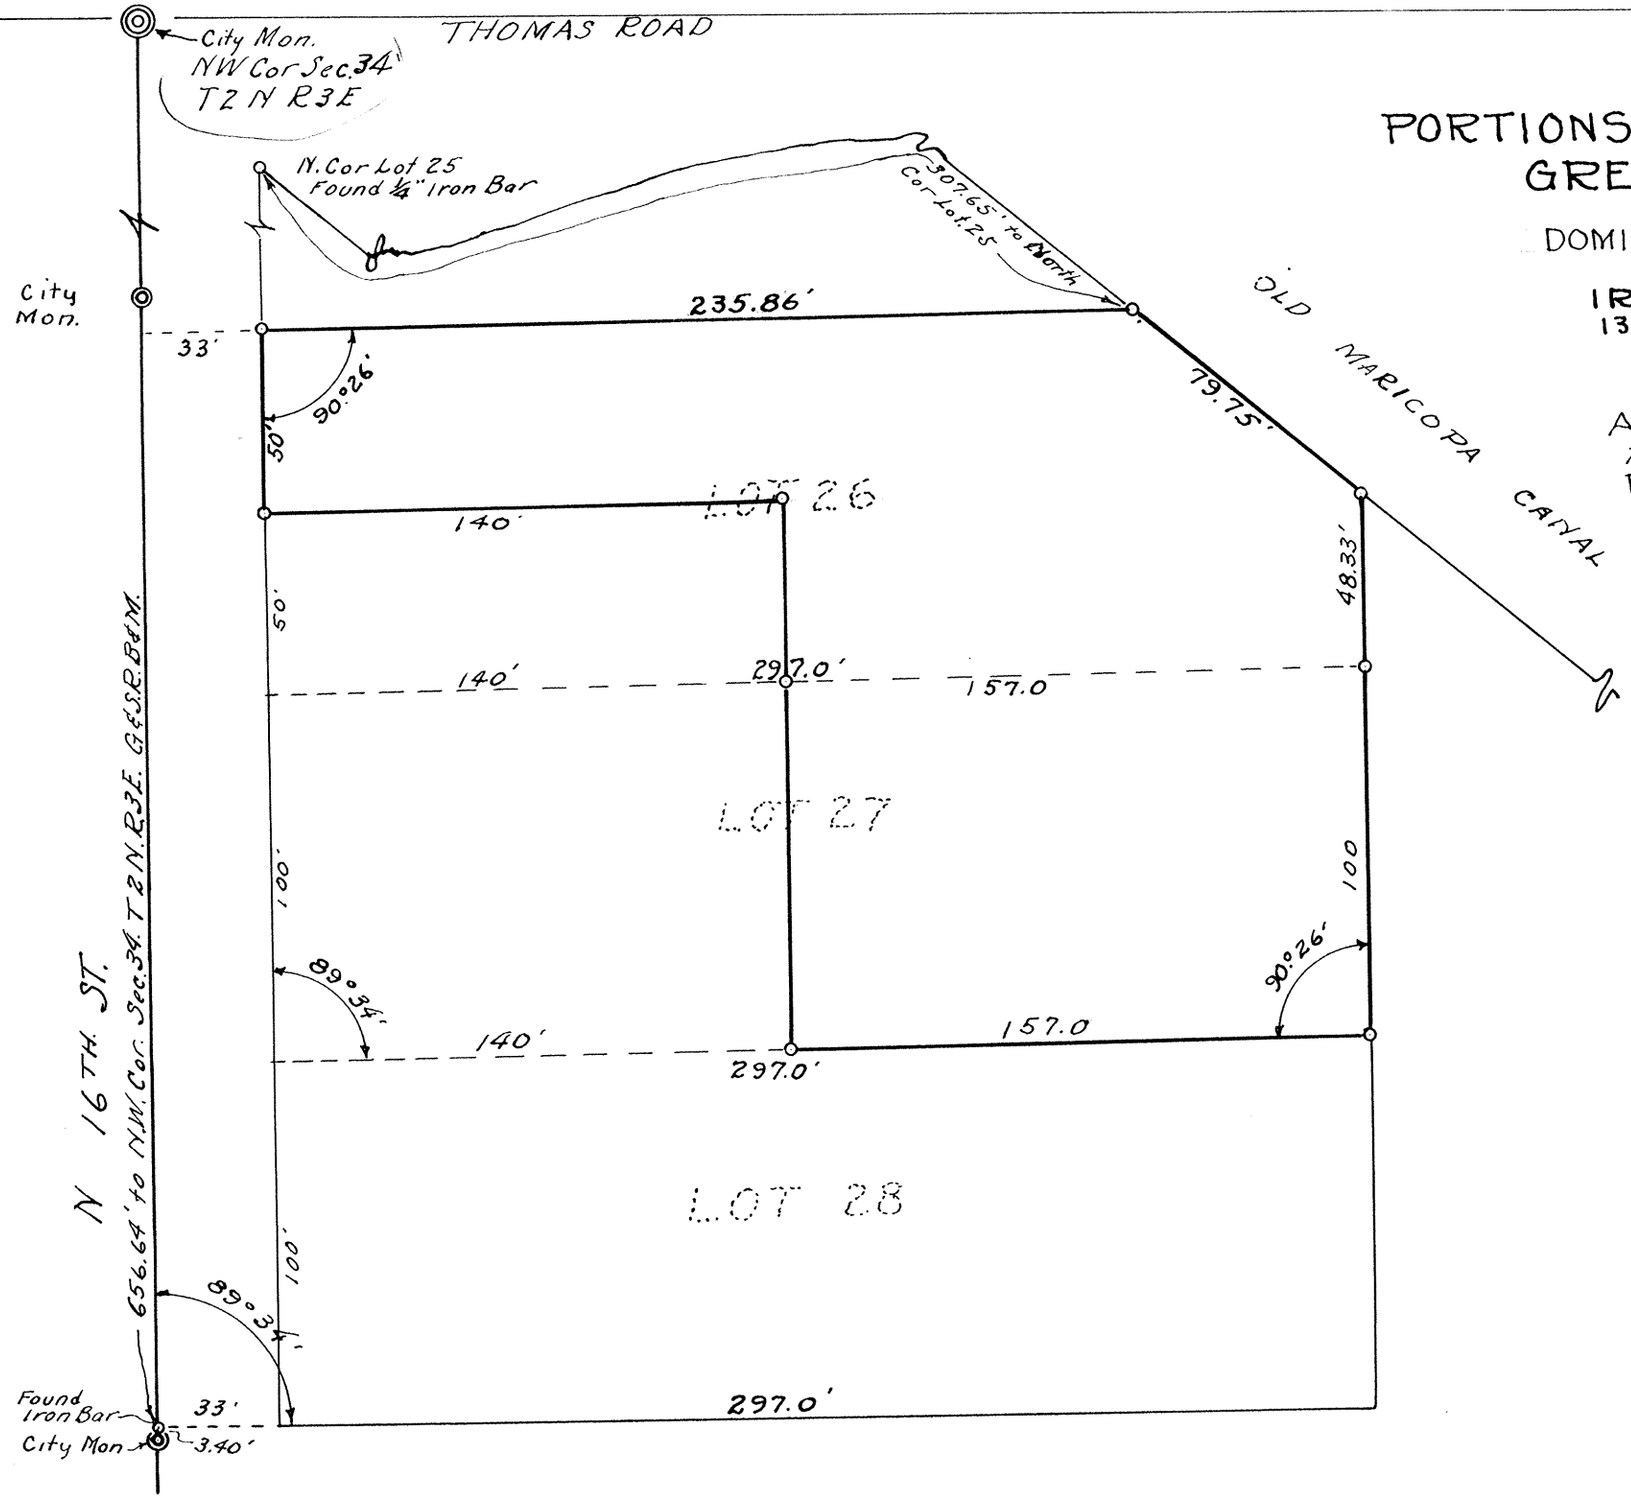

Description:

All of Lots 26 and 27, GREENFIELD ACRES, TRACT 2, A Subdivision Recorded in the Office of the County Recorder, Maricopa County, Arizona, in Book 14 of Maps, at Page 2 thereof

Except the South 50 feet of the West 140 feet of LOT 26, and

Except the West 140 feet of LOT 27, and

Except Right-of-Way for Canals, Laterals and Ditches.

Area of Above Tract.
0.845 Acres.

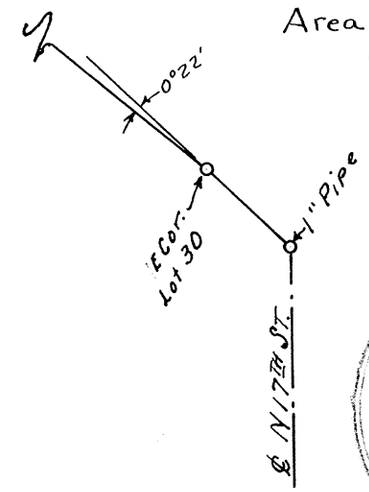

REGISTERED HIGHWAY ENGINEER
CERTIFICATE EXPIRES
WILLIAM T. KEPLINGER
DEC. 31, 1946
ARIZONA, U.S.A.

DIN #: 57212-2/2
APLS

1-14-31