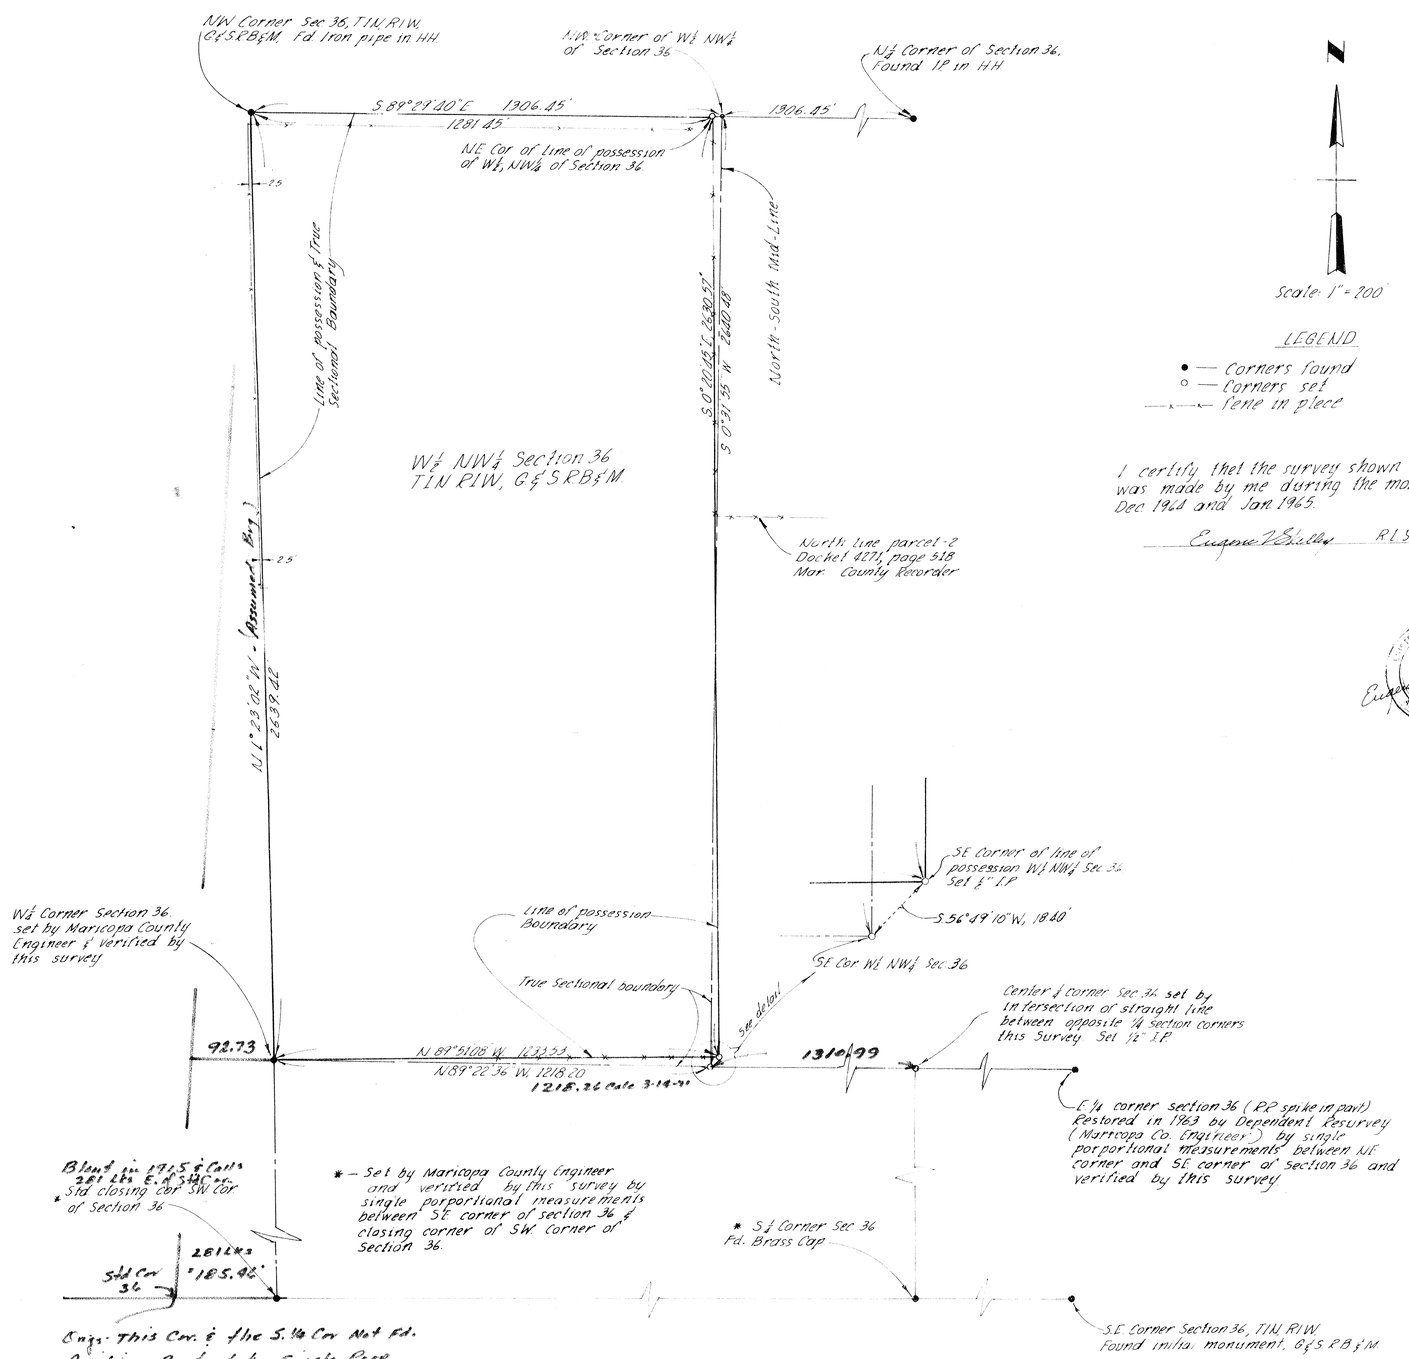

Scale: 1" = 200'

LEGEND

- • — Corners found
- ○ — Corners set
- —×—×— Fence in place

I certify that the survey shown hereon was made by me during the months of Dec 1964 and Jan 1965.

Eugene V. Bailey R.L.S.

REGISTERED LAND SURVEYOR CERTIFICATE NO. 1681 EUGENE V. BAILEY ARIZONA U.S.A.

REPORT OF SURVEY
FOR
Mr. J. Holly Smith, Peoria, Ariz.
OF
The W½, NW¼, Section 36, T1N, R1W, G&S.R.B.&M., Maricopa County Arizona.

AFFIDAVIT

KNOW ALL MEN BY THESE PRESENTS:
That we, J. HOLLY SMITH, LEONA B. SMITH, husband and wife, RUBY PIKE, widow of William J. Pike, deceased, RAY MORGAN, and RUTH MORGAN, husband and wife, are owners or holders of interest in that portion of the NW¼, Section 36, T1N, R1W, G&S.R.B.&M., Maricopa County, Arizona, that is in any way or manner adversely affected by the North-South mid-line of said NW¼, Section 36, shown hereon; that the lines hereon called "Lines of Possession" are known to us and accepted by us, witnesseth our signatures below, as the accepted easterly and southerly boundary lines of the W½, NW¼, section 36 above;

(seal) Ray Morgan (seal) Ruby Pike
(seal) Ruth Morgan (seal) _____
(seal) J. Holly Smith (seal) _____
(seal) Leona B. Smith _____

ACKNOWEDGMENT

STATE OF ARIZONA
COUNTY OF MARICOPA ss.

On this the 30th day of March 1965, before me and personally know to us, J. HOLLY SMITH, LEONA B. SMITH, husband and wife, RUBY PIKE, widow of William J. PIKE, deceased, RAY MORGAN and RUTH MORGAN, husband and wife, appeared before me and acknowledged that they executed the foregoing instrument for the purposes therein contained.

IN WITNESS WHEREOF, I hereunto set my hand and official seal.

Mary O. Asper
NOTARY PUBLIC

My Commission expires
7-30-65

ARIZONA SURVEYING SERVICE
1114 N 7TH ST. PHOENIX, ARIZONA

Drawing No. L-64-402-A

DIN #: 57215
APLS