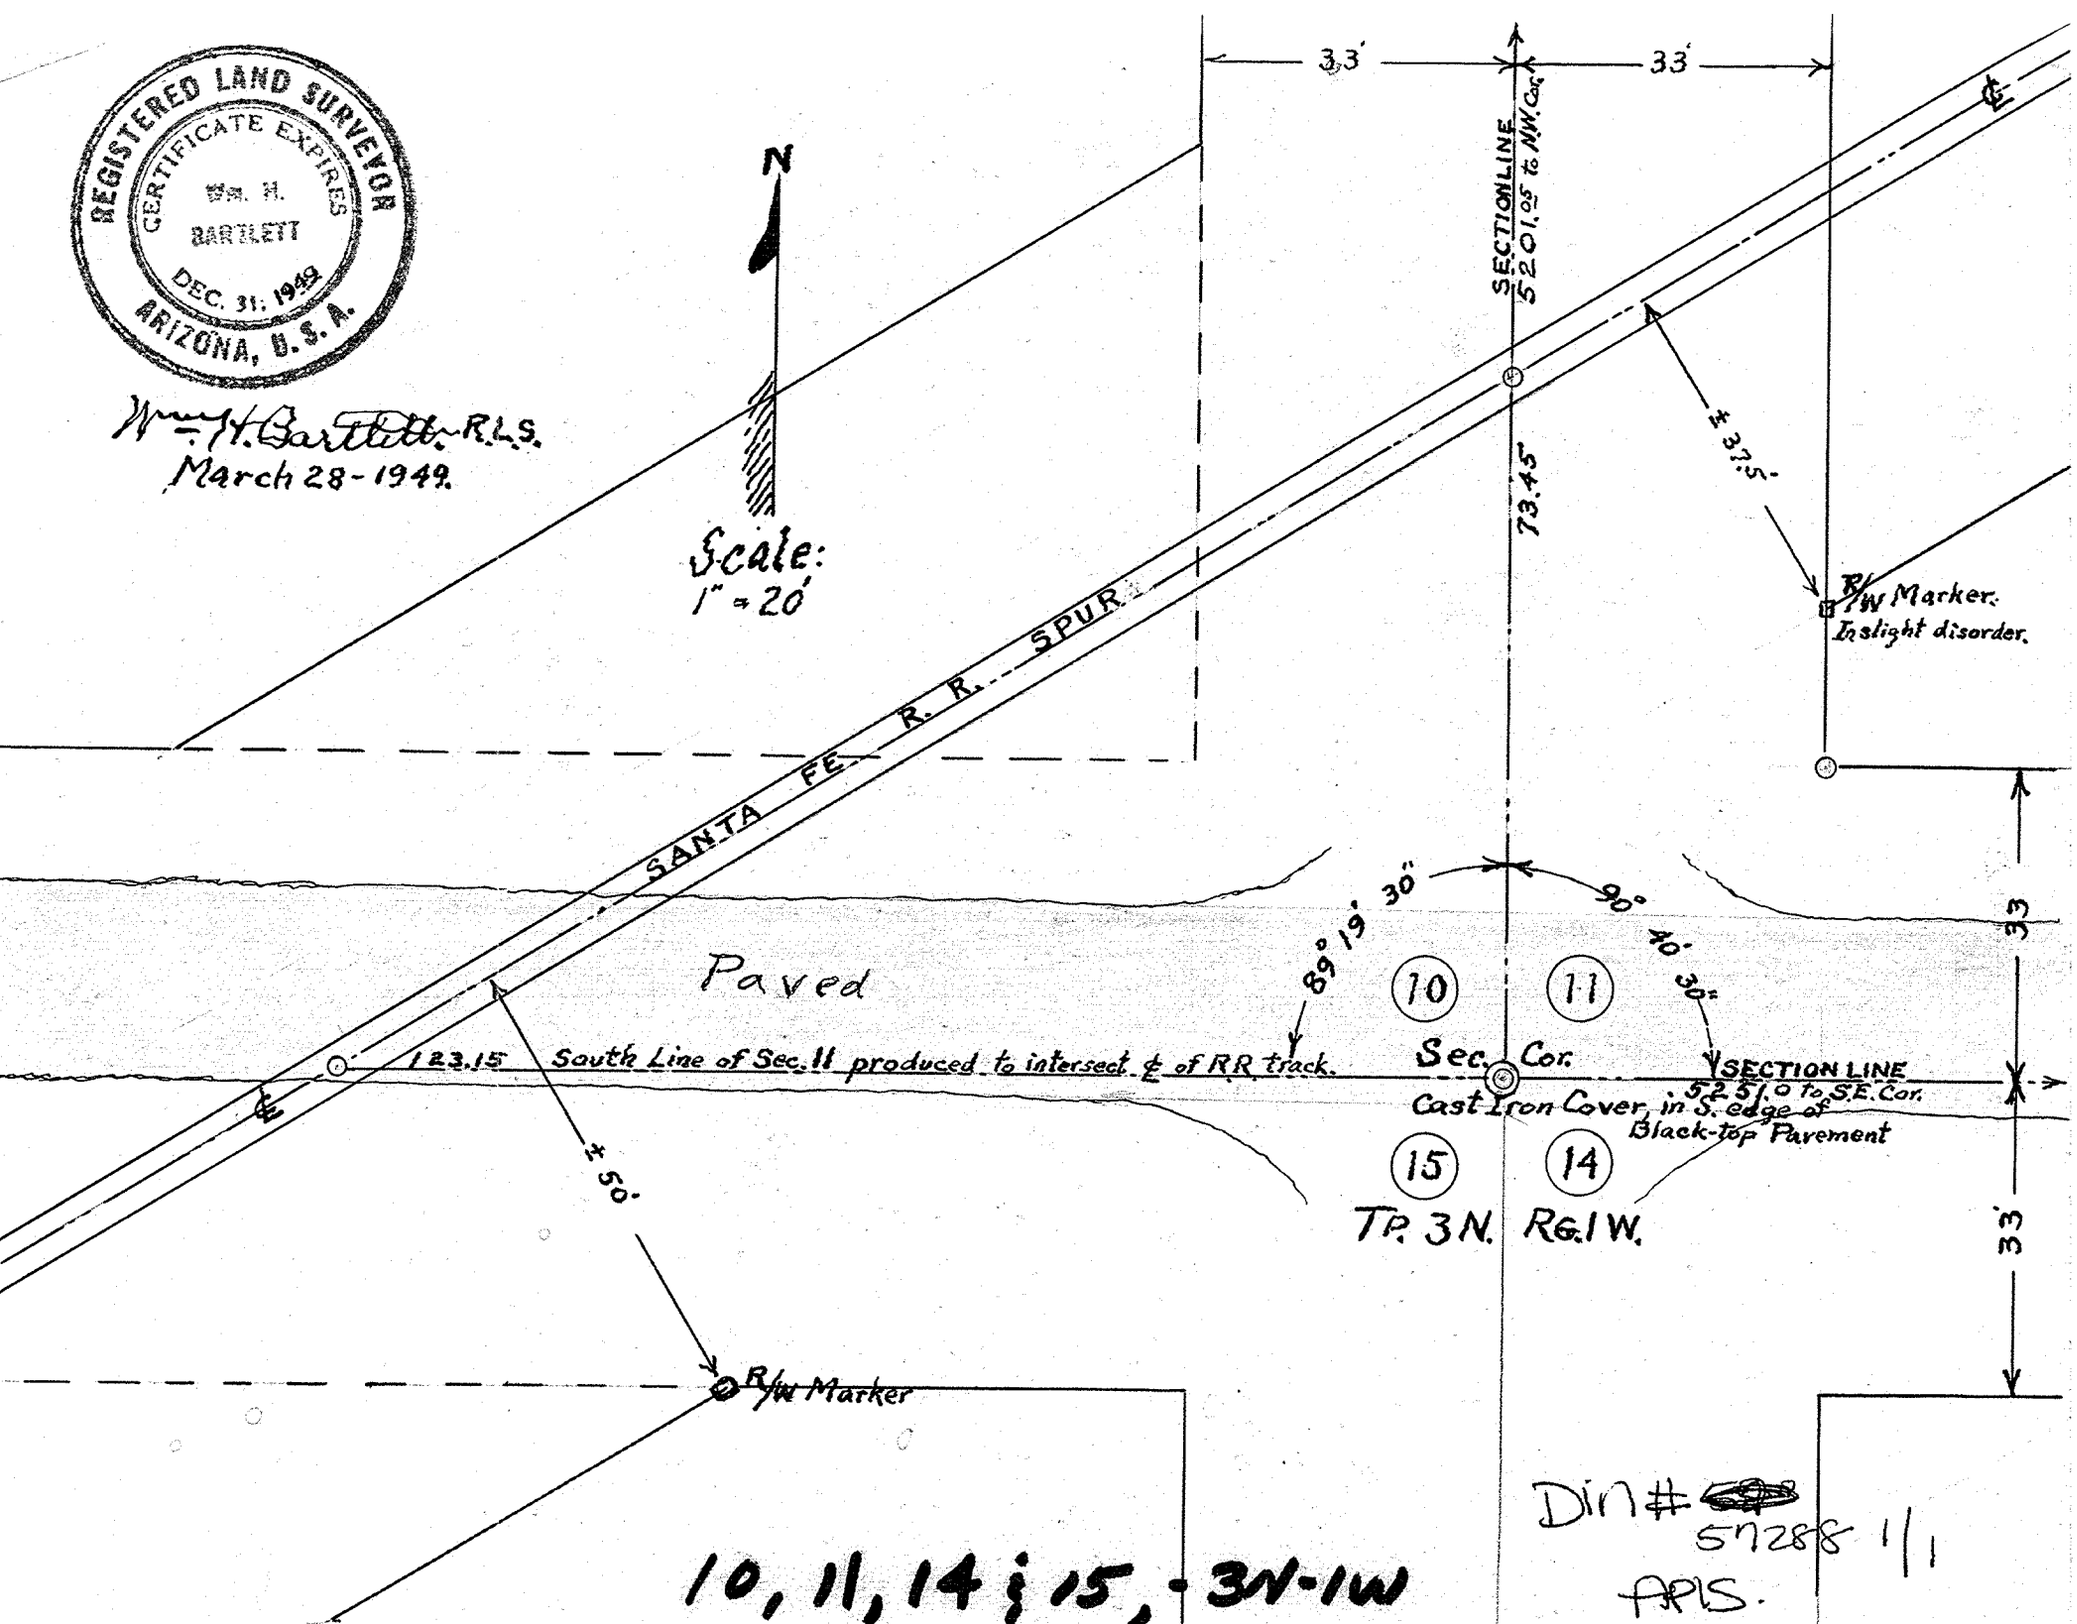
REGISTERED LAND SURVEYOR
CERTIFICATE EXPIRES
Wm. H.
BARTLETT
DEC. 31, 1949
ARIZONA, U.S.A.
Wm. H. Bartlett R.L.S.
March 28-1949.
N
Scale:
1" = 20'
33'
33'
SECTION LINE
S 201.05' to N.W. Cor.
73.45'
± 37.5'
R/W Marker.
In slight disorder.
SANTA FE R. R. SPUR
Paved
89° 19' 30"
90° 40' 30"
10
11
15
14
123.15 South Line of Sec. 11 produced to intersect ℄ of RR track.
Sec. Cor.
SECTION LINE
S 2 51.0 to S.E. Cor.
Cast Iron Cover, in S. edge of
Black-top Pavement
TP. 3N. RG. 1W.
33'
33'
± 50'
R/W Marker
Dir # 57288 1/1
APLS.
10, 11, 14 & 15, - 3N-1W