NEW RIVER ROAD
MARICOPA COUNTY

COUNTY	STATE	PROJ. No.	SHEET	OF	AS BU
MARICOPA	ARIZ.	32-207	5	7	P12

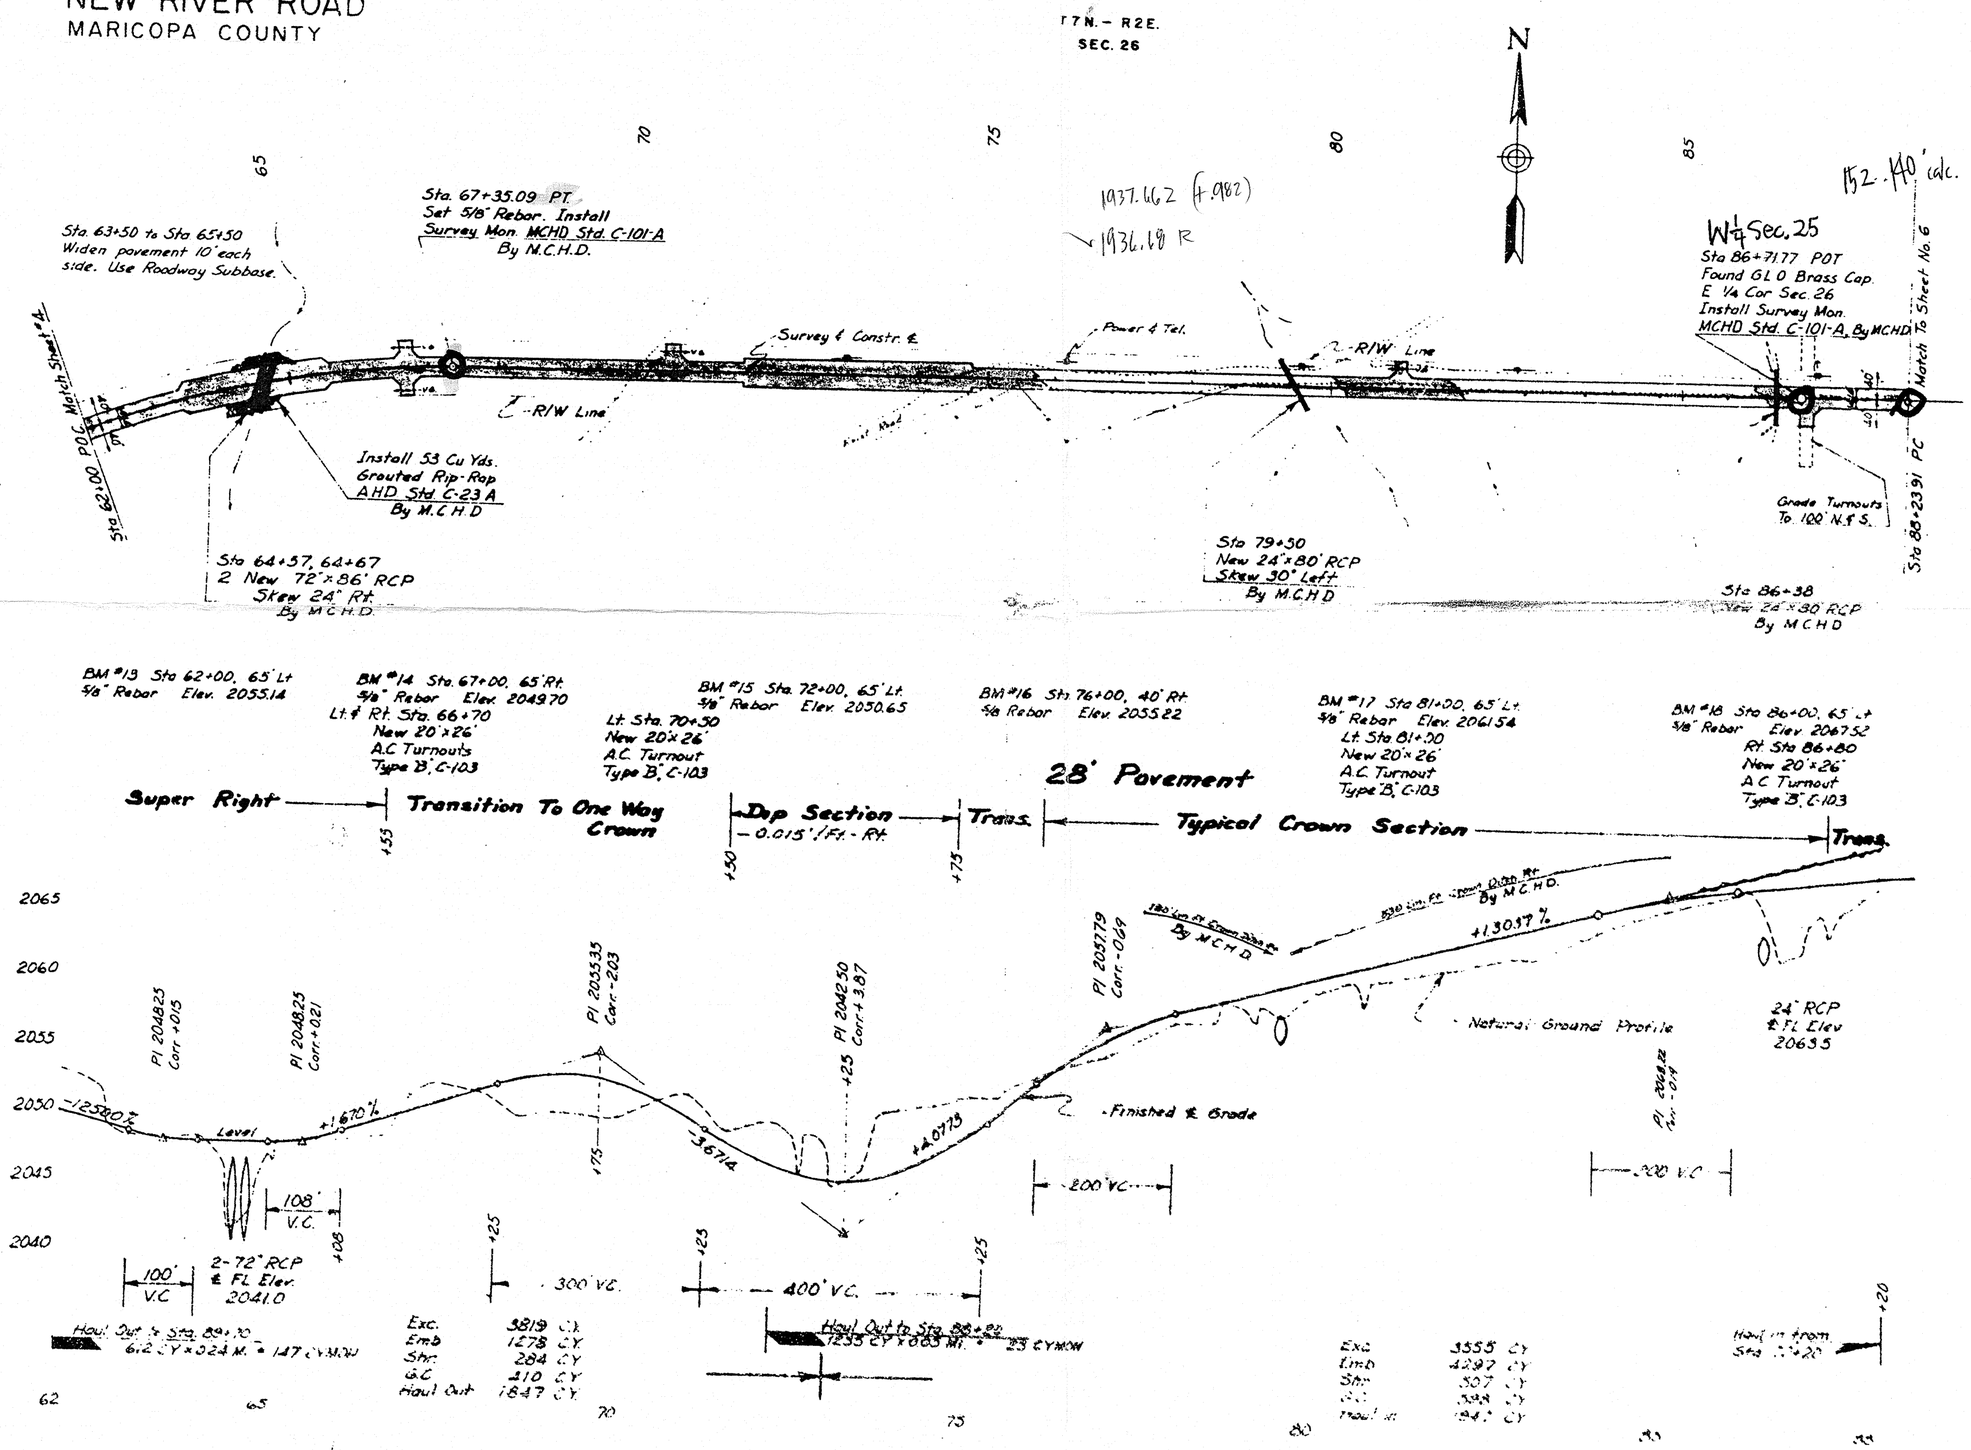

DIN# 57295 - 3/3