SURVEYS OF THE NE $\frac{1}{4}$ SECTION 34 T4N R3E
AND THE N $\frac{1}{2}$ W $\frac{1}{2}$ SE $\frac{1}{4}$ NW $\frac{1}{4}$ NE $\frac{1}{4}$ SECTION 34 T4N R3E
G.&S. R.B.&M. MARICOPA COUNTY, ARIZONA.

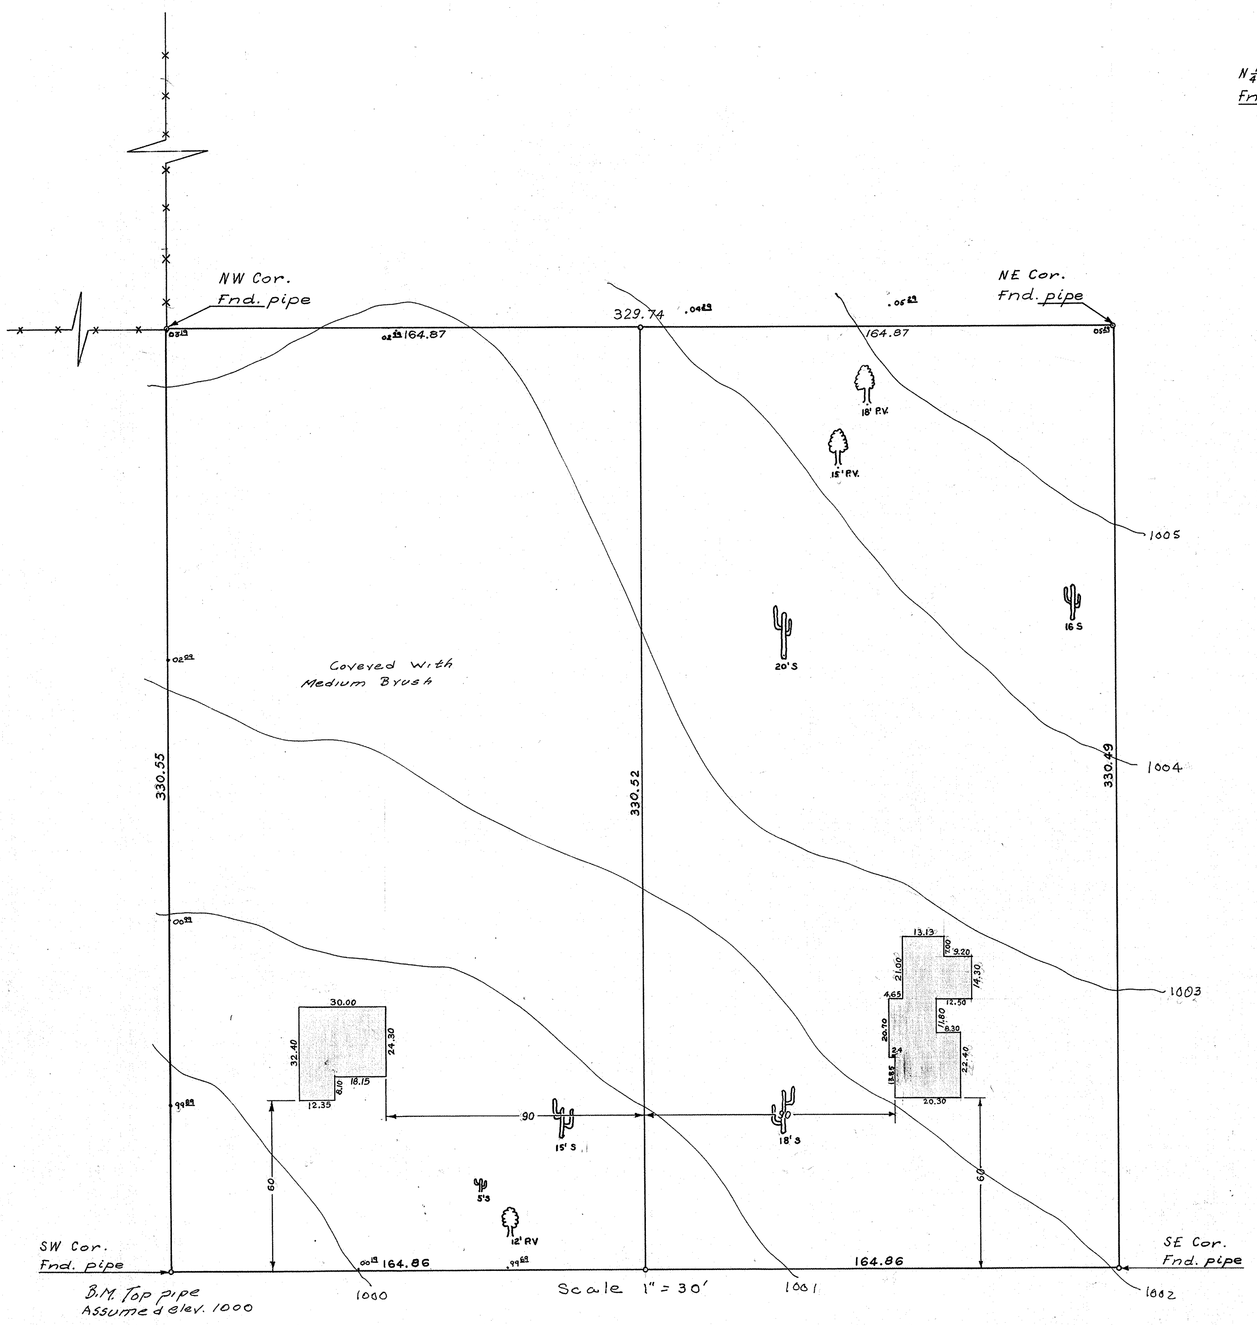

HOUSE LOCATION AND TOPOGRAPHY OF
N $\frac{1}{2}$ W $\frac{1}{2}$ SE $\frac{1}{4}$ NW $\frac{1}{4}$ NE $\frac{1}{4}$ SECTION 34
G.&S. R.B.&M. MARICOPA COUNTY, ARIZONA.

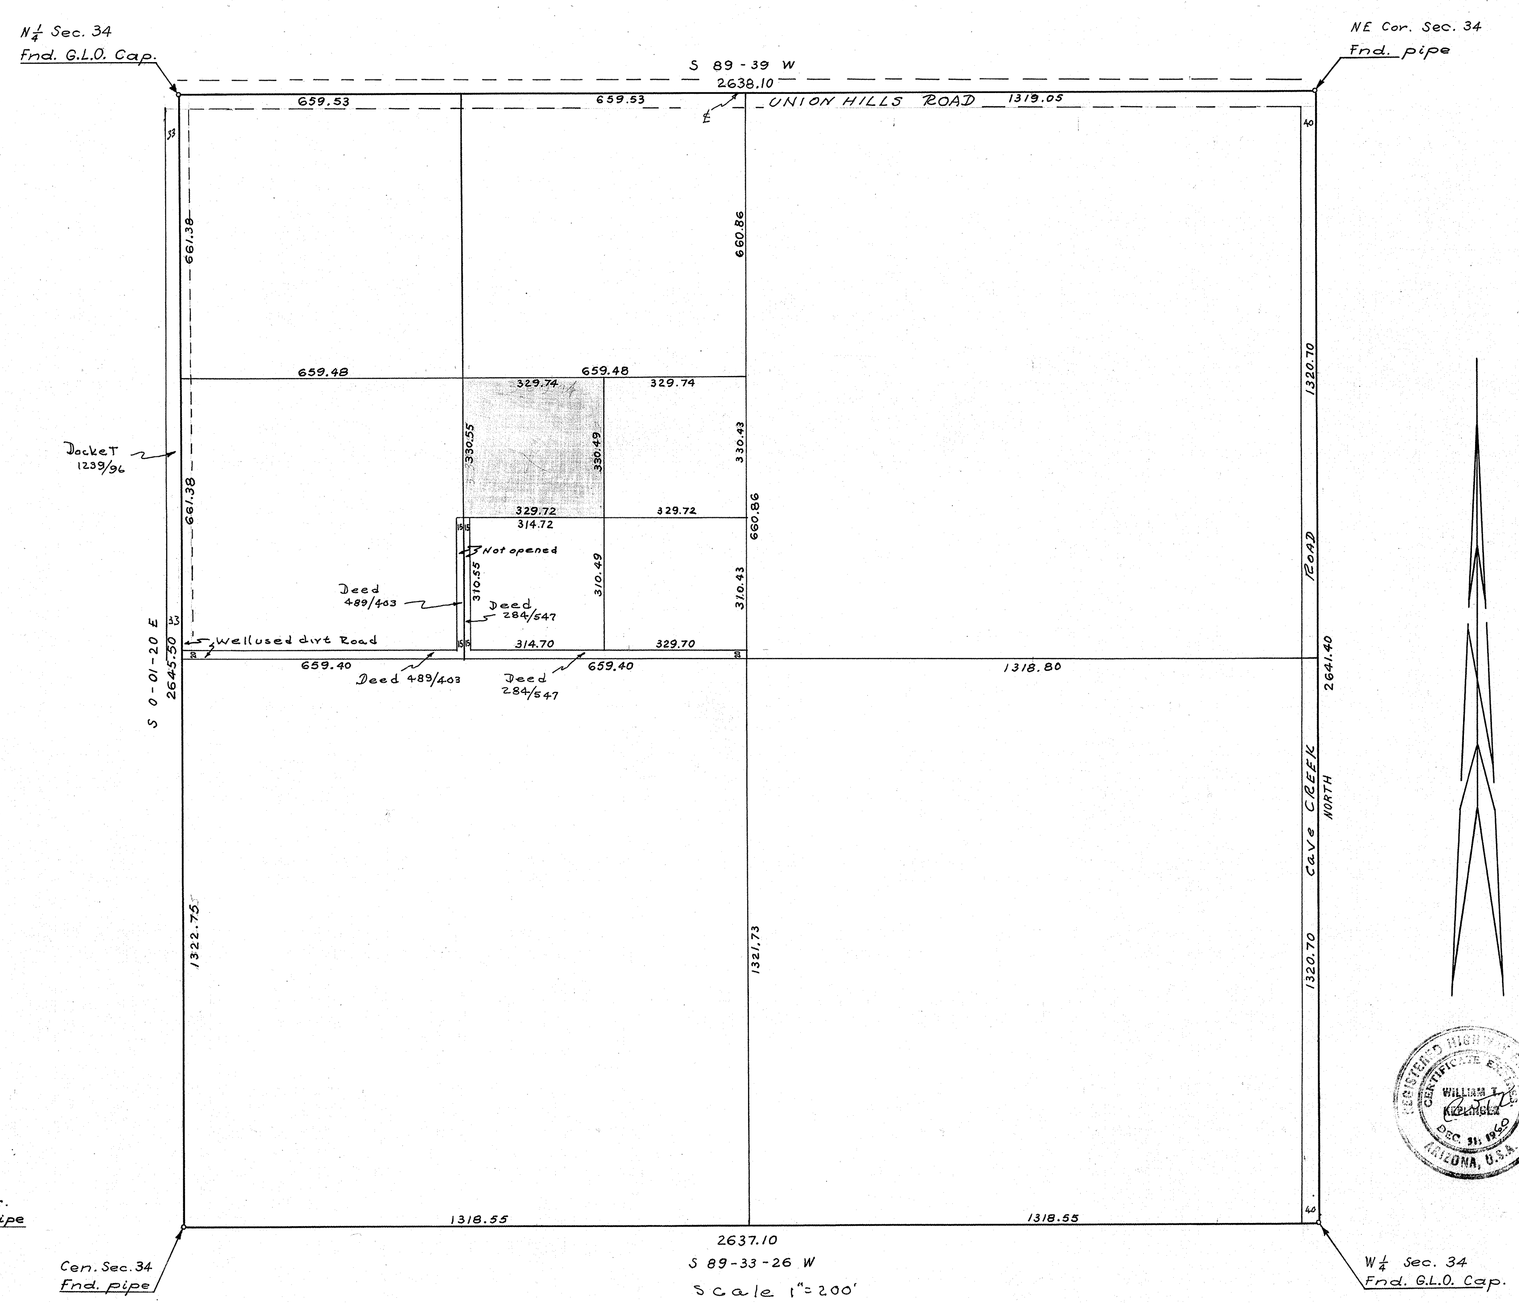

CERTIFICATE OF SURVEY

THIS IS TO CERTIFY THAT THE SURVEY AND SUBDIVISION OF THE PREMISES AS DESCRIBED AND PLATTED HEREON WAS MADE UNDER MY DIRECTION BY WILLIAM JOHNSON DURING THE MONTH OF FEBRUARY, 1960.

W.T. Keplinger

W.T. KEPLINGER
REGISTERED PROFESSIONAL ENGINEER

DIN# 57297
1/1 APLS

N.E. 1/4, 34, 4N-3E