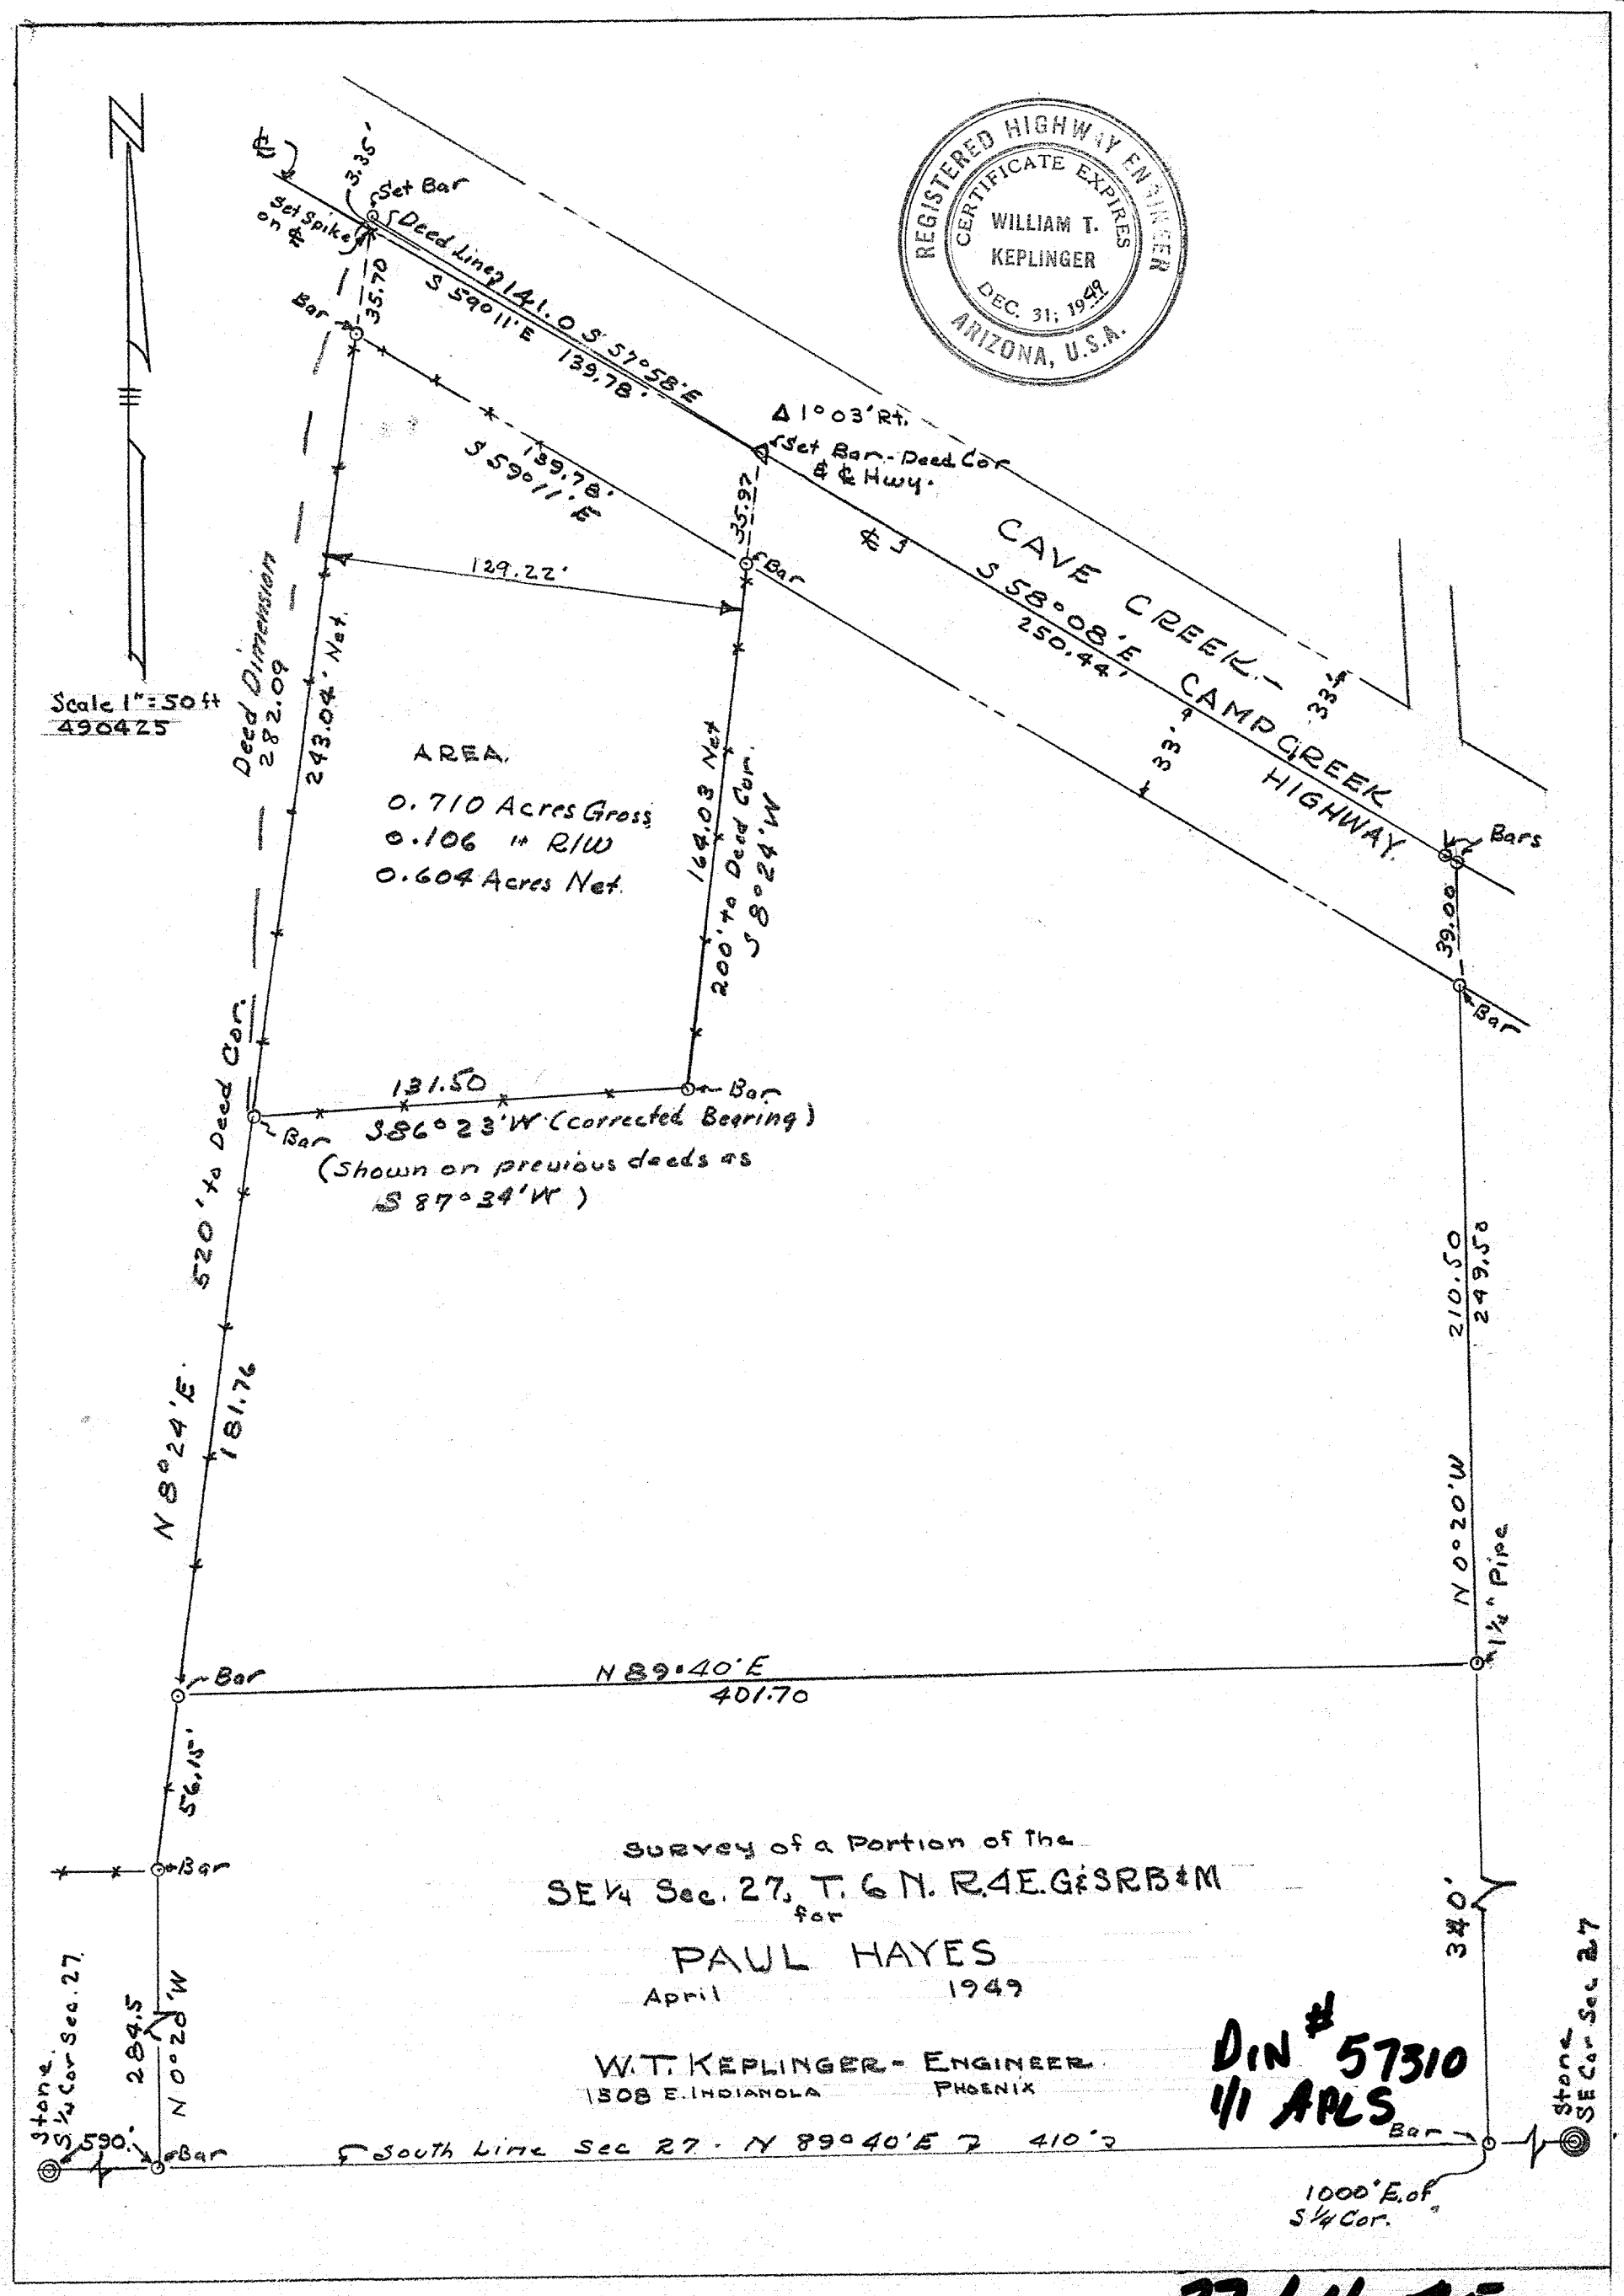

REGISTERED HIGHWAY ENGINEER
CERTIFICATE EXPIRES
WILLIAM T. KEPLINGER
DEC. 31, 1949
ARIZONA, U.S.A.
Scale 1" = 50 ft
490425
Set Bar
Set Spike on ℄
Deed Line 141.0 S 57°58'E
S 59°11'E 139.78'
Δ 1°03' Rt.
Set Bar - Deed Cor & ℄ Hwy.
CAVE CREEK - CAMP CREEK HIGHWAY
S 58°08'E 250.44'
Bars
Bar
Deed Dimension 282.09
243.04' Net
129.22'
AREA
0.710 Acres Gross
0.106 " R/W
0.604 Acres Net
164.03 Net
200' to Deed Cor. S 8°24'W
131.50
S 86°23'W (corrected Bearing)
(Shown on previous deeds as S 87°34'W)
520' to Deed Cor.
N 8°24'E 181.76
N 89°40'E 401.70
N 0°20'W 1¼" Pipe
210.50
249.50
340'
56.15'
284.5
N 0°20'W
Stone S¼ Cor Sec. 27
Stone SE Cor Sec 27
590'
South Line Sec 27 - N 89°40'E 410'
1000' E. of S¼ Cor.
Survey of a Portion of the
SE¼ Sec. 27, T. 6 N. R. 4 E. G & SRB & M
for
PAUL HAYES
April 1949
W. T. KEPLINGER - ENGINEER
1308 E. INDIANOLA PHOENIX
DIN # 57310
1/1 APLS


27, 6N-4E