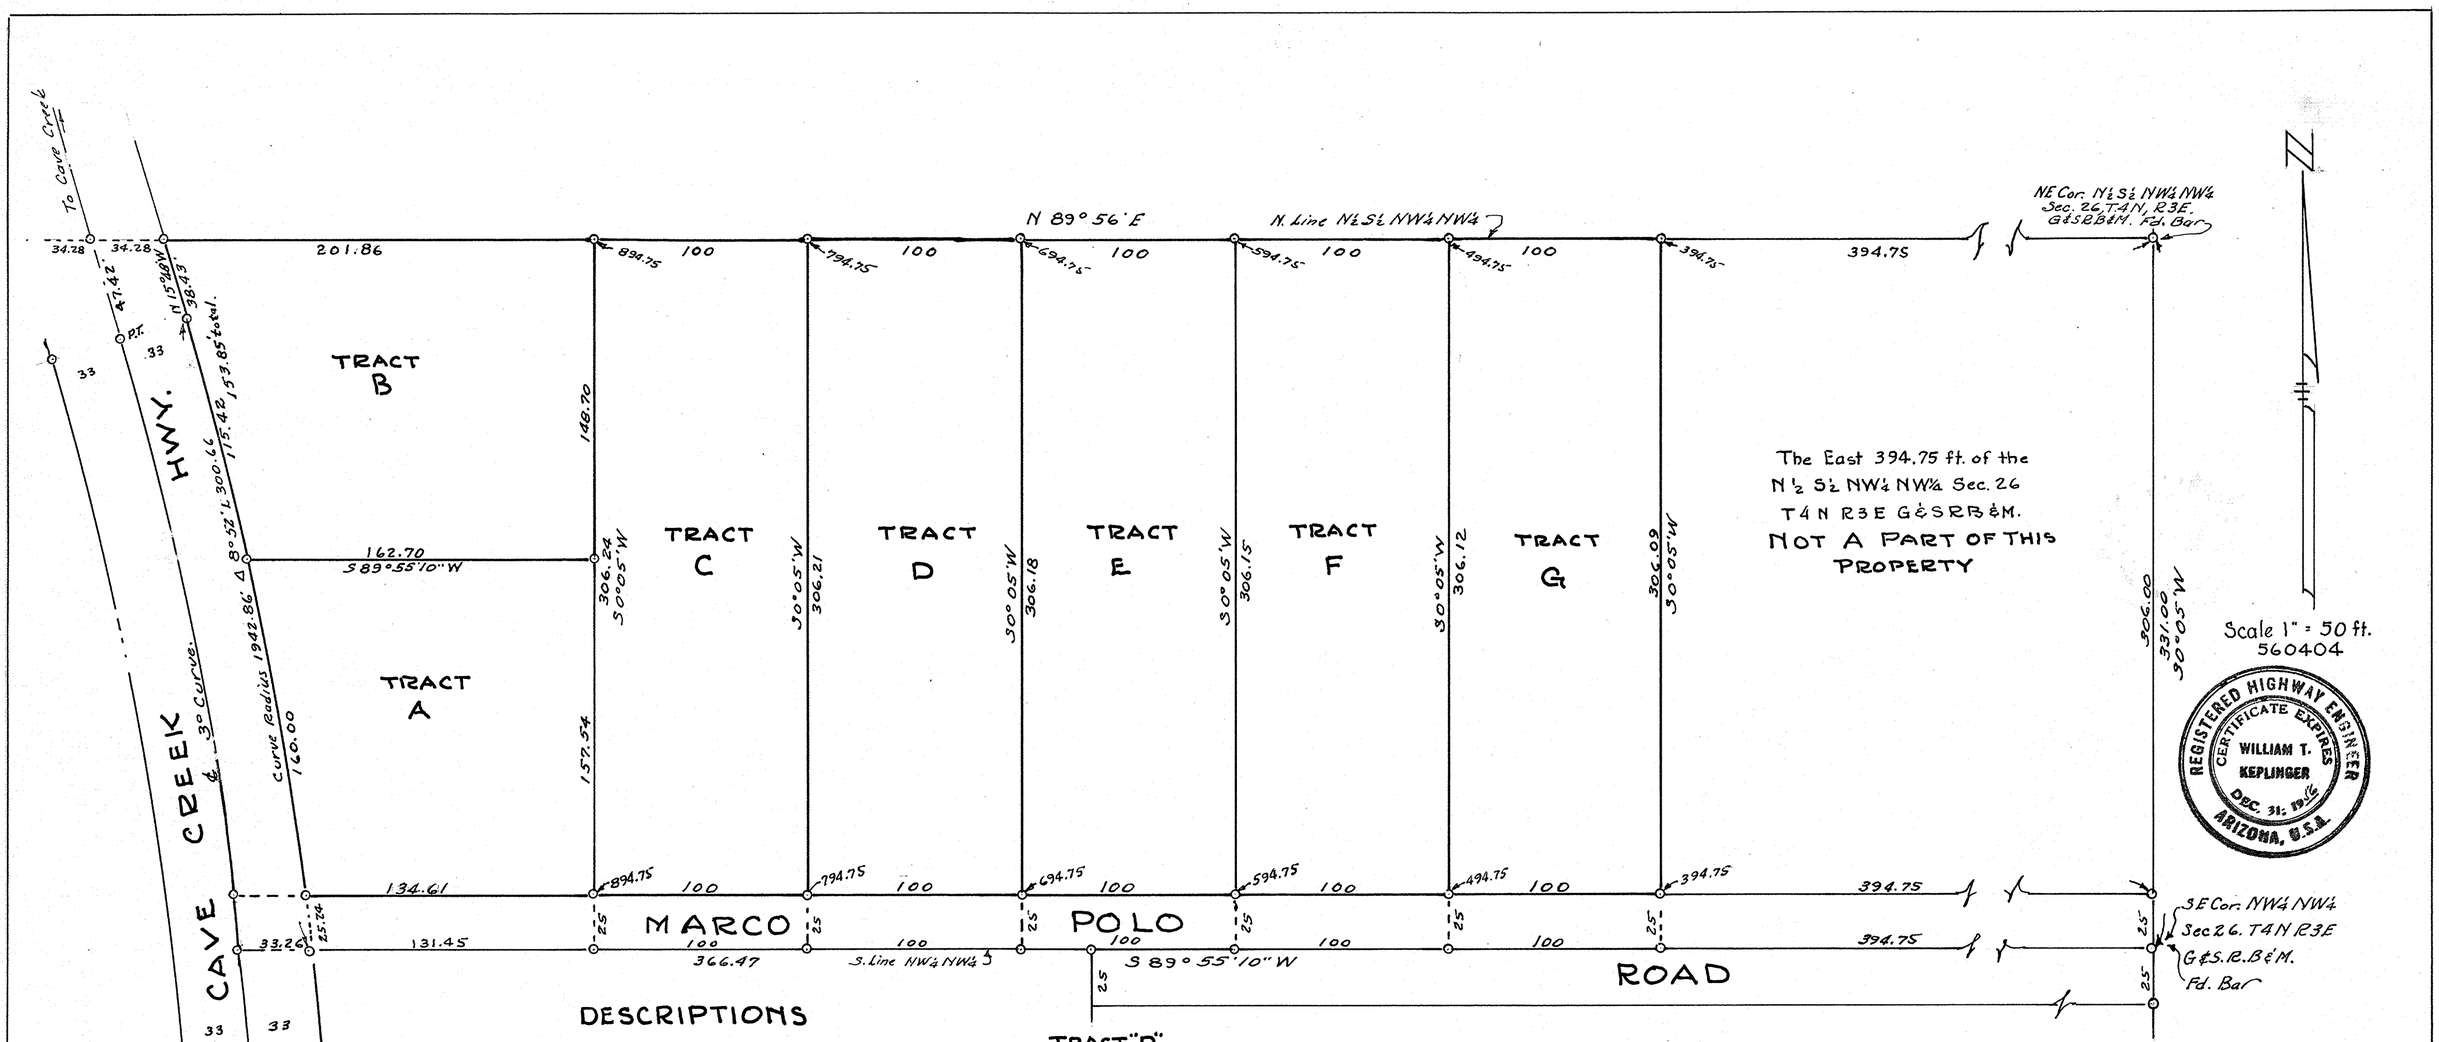

DESCRIPTIONS

TRACT "A"

The South 182.54 feet of that part of the N½ S½ NW¼ NW¼ Sec. 26, T.4 N. R 3 E, G & S.R.B & M, East of the Cave Creek Road as shown in Book 9 of Road Maps, Page 9-A, M.C. R. Except the East 894.75 ft. thereof, and Except the South 25 feet for Roadway Purposes.

TRACT "B"

That part of the N½ S½ NW¼ NW¼ Sec. 26, T4 N, R 3 E, G & S.R. B & M. East of the Cave Creek Road as shown in Book 9 of Road Maps at Page 9-A, M. C. R. Except the South 182.54 ft, and Except the East 894.75 feet.

TRACT "C"

The West 100 ft. of the East 894.75 ft of that part of the N½ S½ NW¼ NW¼ Sec. 26, T4 N, R3E, G & S R B & M, East of the Cave Creek Road as shown in Book 9 of Road Maps, Page 9-A, M.C.R; Except the South 25 feet thereof, for Roadway Purposes.

TRACT "D"

The West 100 ft. of the East 794.75 ft. of that part of the N½ S½ NW¼ NW¼ Sec. 26, T.4 N, R 3 E, G & S. R. B & M., East of the Cave Creek Road, as shown in Book 9 of Road Maps, Page 9-A, M.C.R.; Except the South 25 feet for Roadway Purposes.

TRACT "E"

The West 100 ft of the East 694.75 ft. of that part of the N½ S½ NW¼ NW¼ Sec. 26, T.4 N. R. 3 E. G. & S.R.B.& M., East of the Cave Creek Road as shown in Book 9 of Road Maps, Page 9-A, M.C.R.; Except the South 25 ft. for Roadway Purposes.

TRACT "F"

The West 100 ft of the East 594.75 ft. of that part of the N½ S½ NW¼ NW¼ Sec. 26, T.4 N, R.3 E., G & S. R. B & M., East of the Cave Creek Road as shown in Book 9 of Road Maps, Page 9-A, M.C.R.; Except the South 25 ft. for Roadway Purposes.

TRACT "G"

The West 100 ft. of the East 494.75 ft. of that part of the N½ S½ NW¼ NW¼ Sec. 26, T.4 N., R 3 E, G. & S. R. B & M., East of the Cave Creek Road as shown in Book 9 of Road Maps, Page 9-A, M.C.R.; Except the South 25 ft. for Roadway Purposes.

PLAT OF SURVEY OF

"That Part of the N½ S½ NW¼ NW¼ Sec. 26, T.4 N., R. 3 E., G. & S.R.B. & M., East of Cave Creek Road as shown in Book 9 of Road Maps at Page 9-A thereof, M.C.R., Except the East 394.75 feet thereof, and Except the South 25 feet for Roadway Purposes."

for

ANGELO RENALDO

APRIL 1956

W.T. Keplinger - Engineer

DIN # 57357
1/1 APRS

1-40-45

26, 4N-3E