WELL-SITE No. 2

A PART OF W½, NE¼, SEC. 35, T.4N., R.2E.
G.&S.R.B.&M., MARICOPA COUNTY, ARIZONA

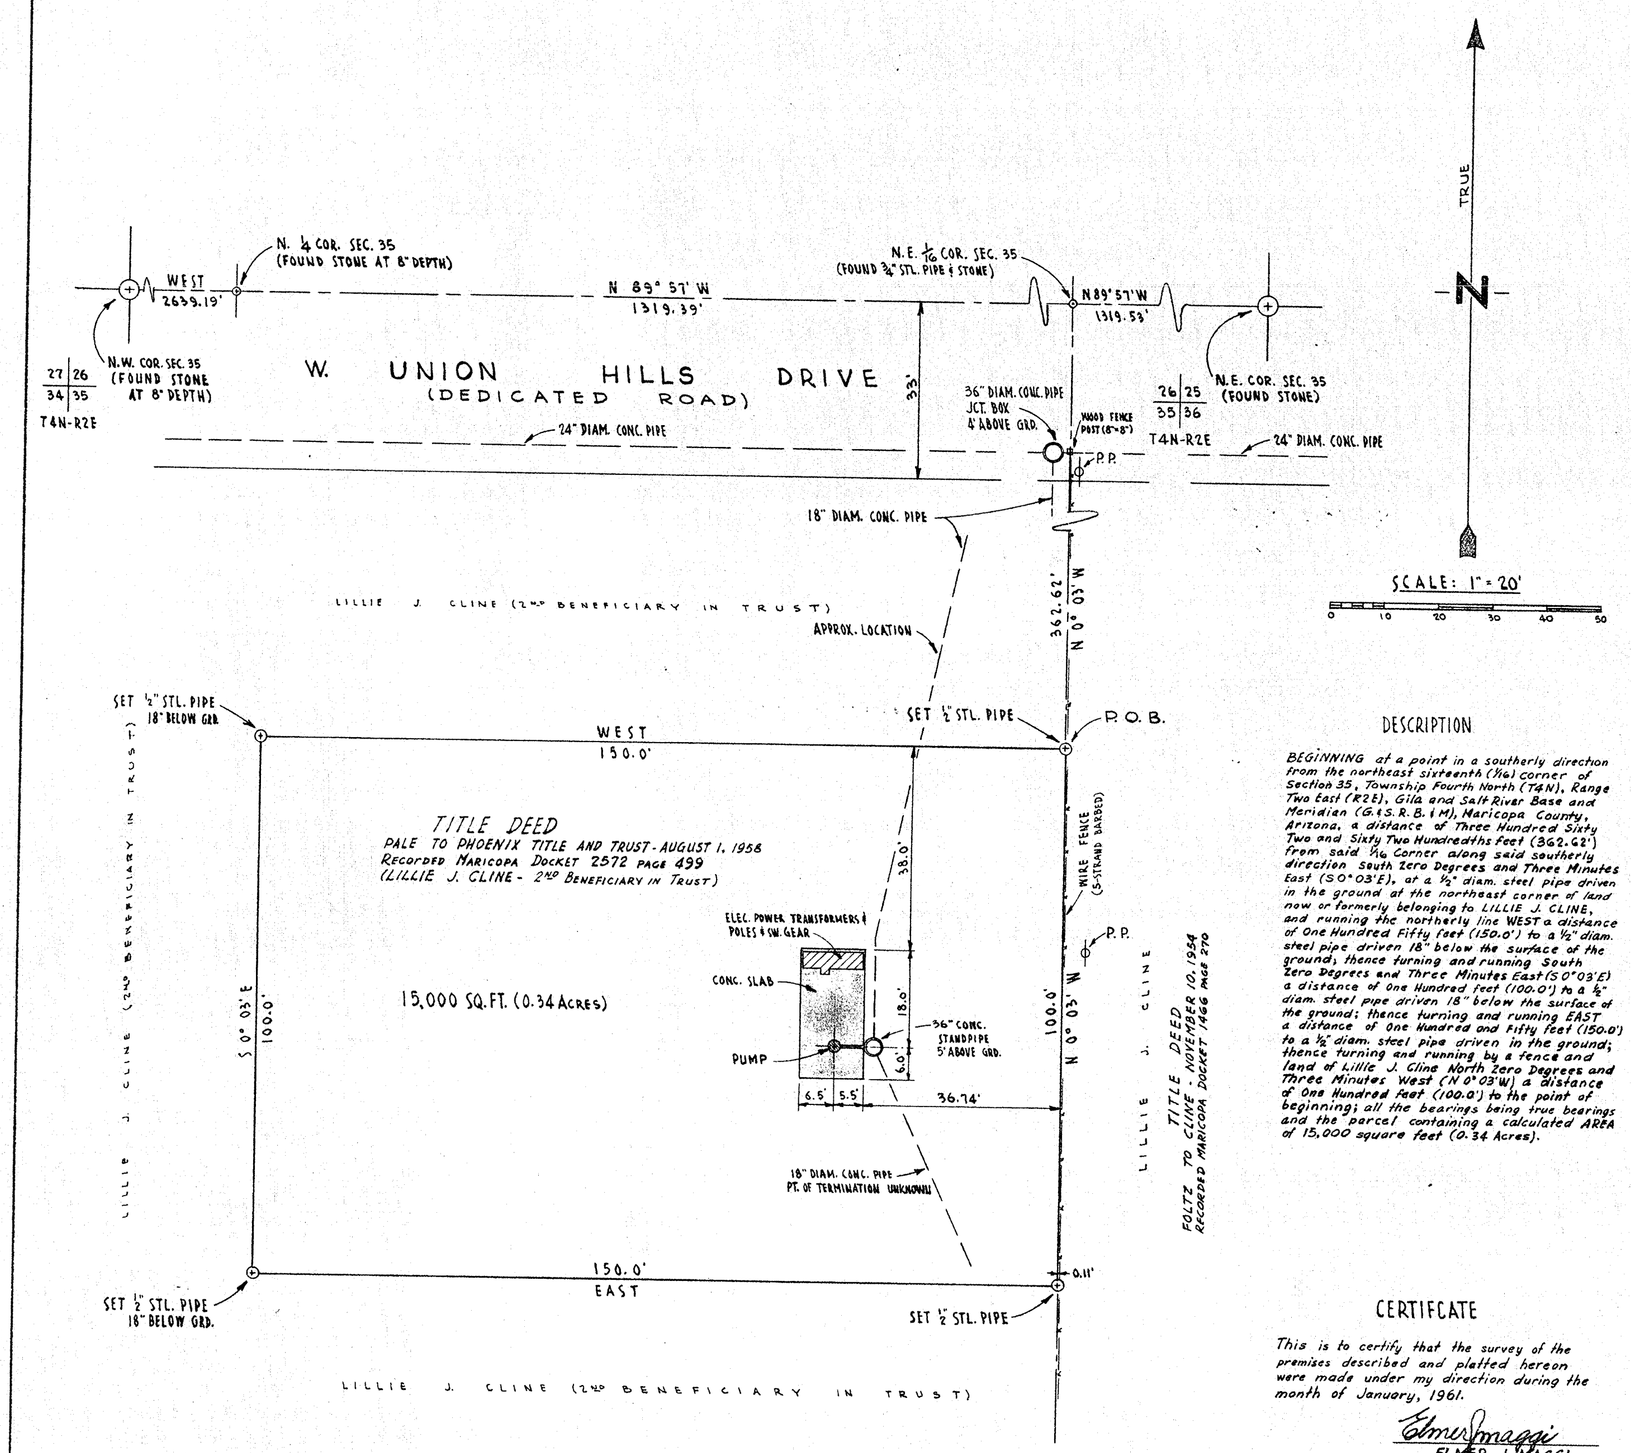

DESCRIPTION

BEGINNING at a point in a southerly direction from the northeast sixteenth (¼a) corner of Section 35, Township Fourth North (T4N), Range Two East (R2E), Gila and Salt River Base and Meridian (G.&S.R.B.&M), Maricopa County, Arizona, a distance of Three Hundred Sixty Two and Sixty Two Hundredths Feet (362.62') from said ¼a Corner along said southerly direction South Zero Degrees and Three Minutes East (S 0°03'E), a ½" diam. steel pipe driven in the ground at the northeast corner of land now or formerly belonging to LILLIE J. CLINE, and running the northerly line WEST a distance of One Hundred Fifty feet (150.0') to a ½" diam. steel pipe driven 18" below the surface of the ground; thence turning and running South Zero Degrees and Three Minutes East (S 0°03'E) a distance of One Hundred feet (100.0') to a ½" diam. steel pipe driven 18" below the surface of the ground; thence turning and running EAST a distance of One Hundred and Fifty feet (150.0') to a ½" diam. steel pipe driven in the ground; thence turning and running by a fence and land of Lillie J. Cline North Zero Degrees and Three Minutes West (N 0°03'W) a distance of One Hundred feet (100.0') to the point of beginning; all the bearings being true bearings and the parcel containing a calculated AREA of 15,000 square feet (0.34 Acres).

CERTIFICATE

This is to certify that the survey of the premises described and platted hereon were made under my direction during the month of January, 1961.

Elmer J. Maggi
ELMER J. MAGGI
Professional Engineer
(Arizona Reg. No. 2079)

for ADOBE MOUNTAIN WATER P.O. BOX 7056 PHOENIX, ARIZONA	ELMER J. MAGGI CONSULTING ENGINEER 5107 N. SEVENTH ST. PHOENIX, ARIZONA	LAND SURVEY WELL-SITE No. 2	Registered Professional Engineer (Civil) Certificate Expires E. J. MAGGI DEC. 31, 1961 ARIZONA, U.S.A.	DATE: FEBRUARY 2, 1961 DWG. No. 6032-2 JOB No. 6032

WELL-SITE No. 1

A PART OF NW¼, SEC. 35, T.4N., R.2E.
G.&S.R.B.&M., MARICOPA COUNTY, ARIZONA

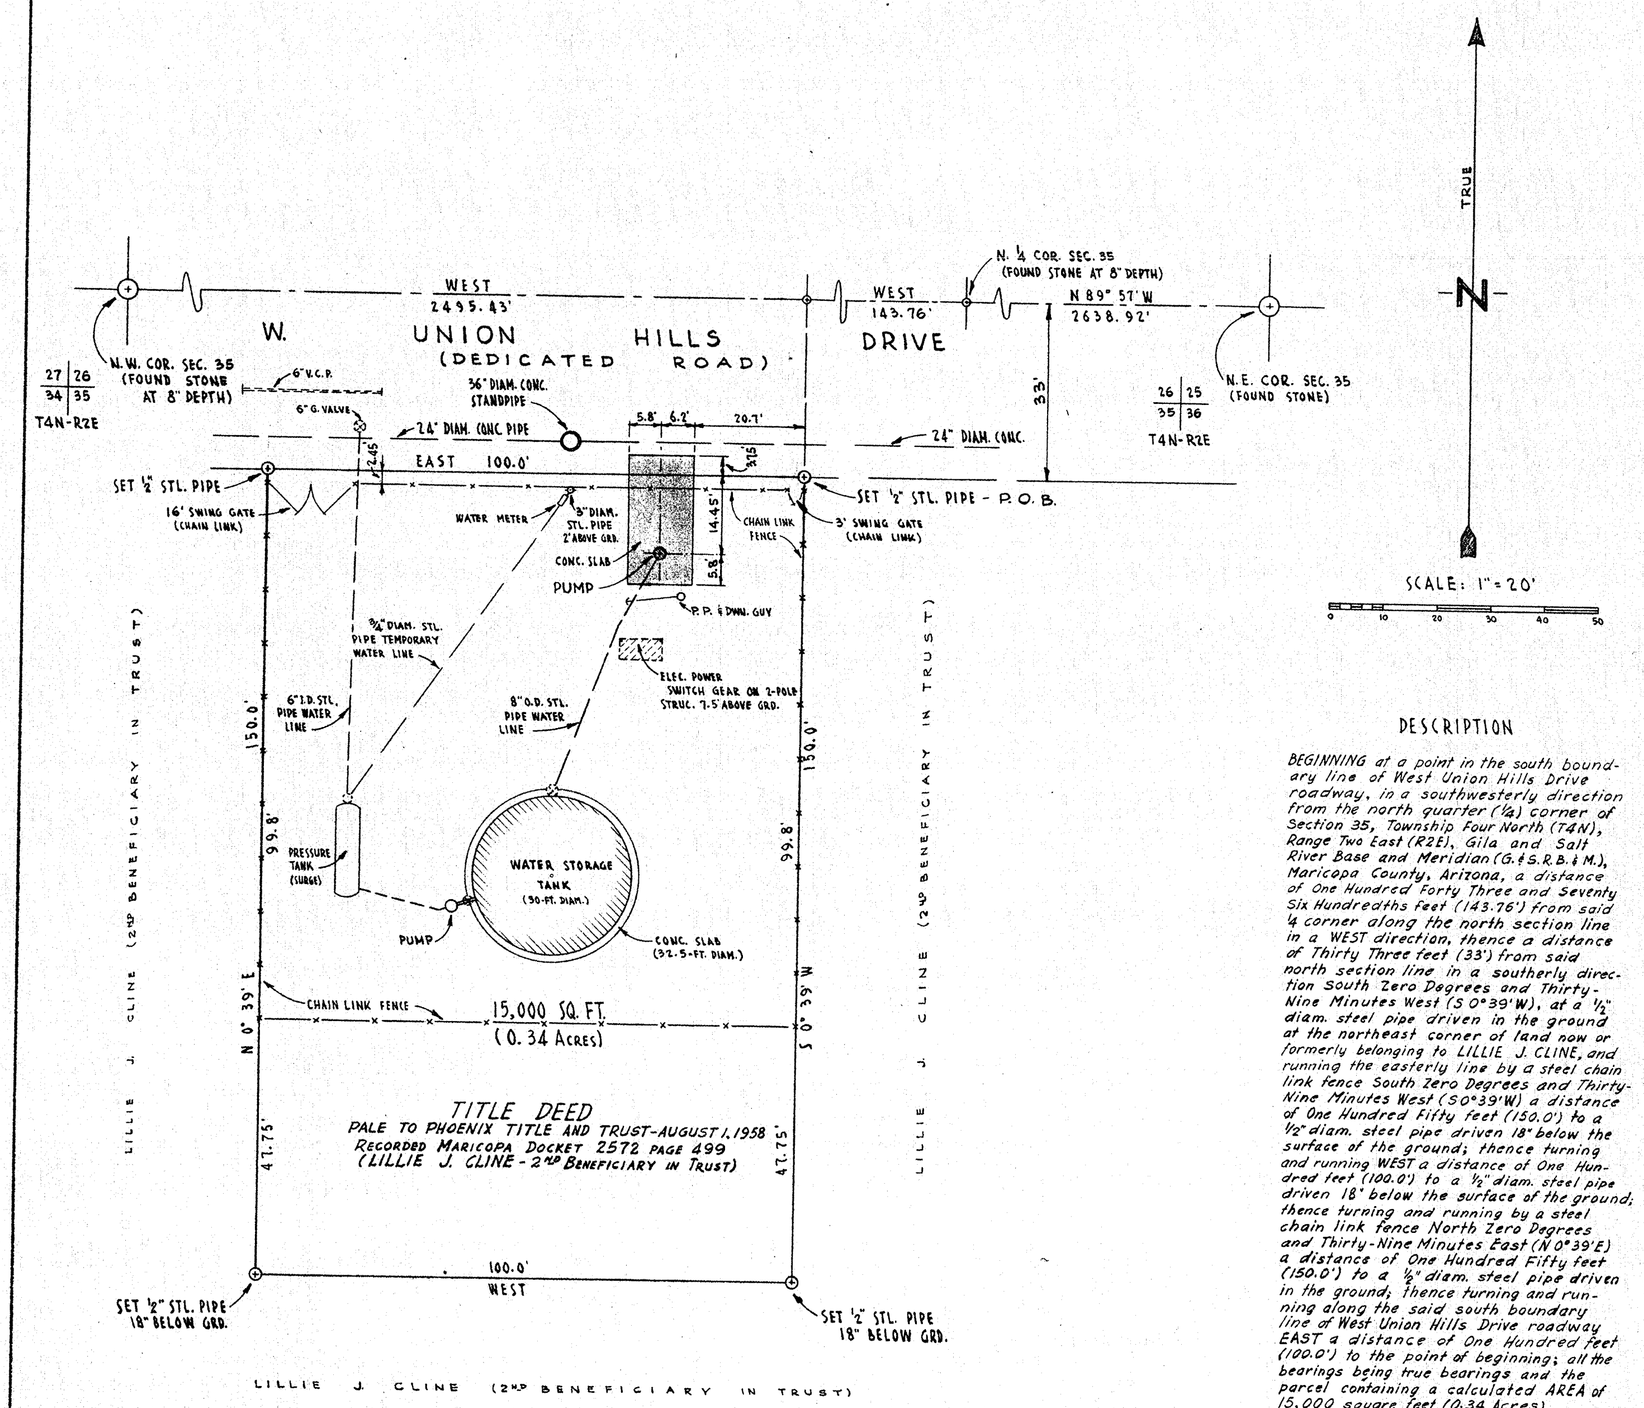

DESCRIPTION

BEGINNING at a point in the south boundary line of West Union Hills Drive roadway, in a southwesterly direction from the north quarter (¼a) corner of Section 35, Township Four North (T4N), Range Two East (R2E), Gila and Salt River Base and Meridian (G.&S.R.B.&M.), Maricopa County, Arizona, a distance of One Hundred Forty Three and Seventy Six Hundredths feet (143.76') from said ¼ corner along the north section line in a WEST direction, thence a distance of Thirty Three feet (33') from said north section line in a southerly direction South Zero Degrees and Thirty-Nine Minutes West (S 0°39'W), at a ½" diam. steel pipe driven in the ground at the northeast corner of land now or formerly belonging to LILLIE J. CLINE, and running the easterly line by a steel chain link fence South Zero Degrees and Thirty-Nine Minutes West (S 0°39'W) a distance of One Hundred Fifty feet (150.0') to a ½" diam. steel pipe driven 18" below the surface of the ground; thence turning and running WEST a distance of One Hundred feet (100.0') to a ½" diam. steel pipe driven 18" below the surface of the ground; thence turning and running by a steel chain link fence North Zero Degrees and Thirty-Nine Minutes East (N 0°39'E) a distance of One Hundred Fifty feet (150.0') to a ½" diam. steel pipe driven in the ground; thence turning and running along the said south boundary line of West Union Hills Drive roadway EAST a distance of One Hundred feet (100.0') to the point of beginning; all the bearings being true bearings and the parcel containing a calculated AREA of 15,000 square feet (0.34 Acres).

CERTIFICATE

This is to certify that the survey of the premises described and platted hereon were made under my direction during the month of January, 1961.

Elmer J. Maggi
ELMER J. MAGGI
Professional Engineer
(Arizona Reg. No. 2079)

D.W. # 57358
1/2 APLS

for ADOBE MOUNTAIN WATER P.O. BOX 7056 PHOENIX, ARIZONA	ELMER J. MAGGI CONSULTING ENGINEER 5107 N. SEVENTH ST. PHOENIX, ARIZONA	LAND SURVEY WELL-SITE No. 1	Registered Professional Engineer (Civil) Certificate Expires E. J. MAGGI DEC. 31, 1961 ARIZONA, U.S.A.	DATE: FEBRUARY 2, 1961 DWG. No. 6032-1 JOB No. 6032

T4N, R2E