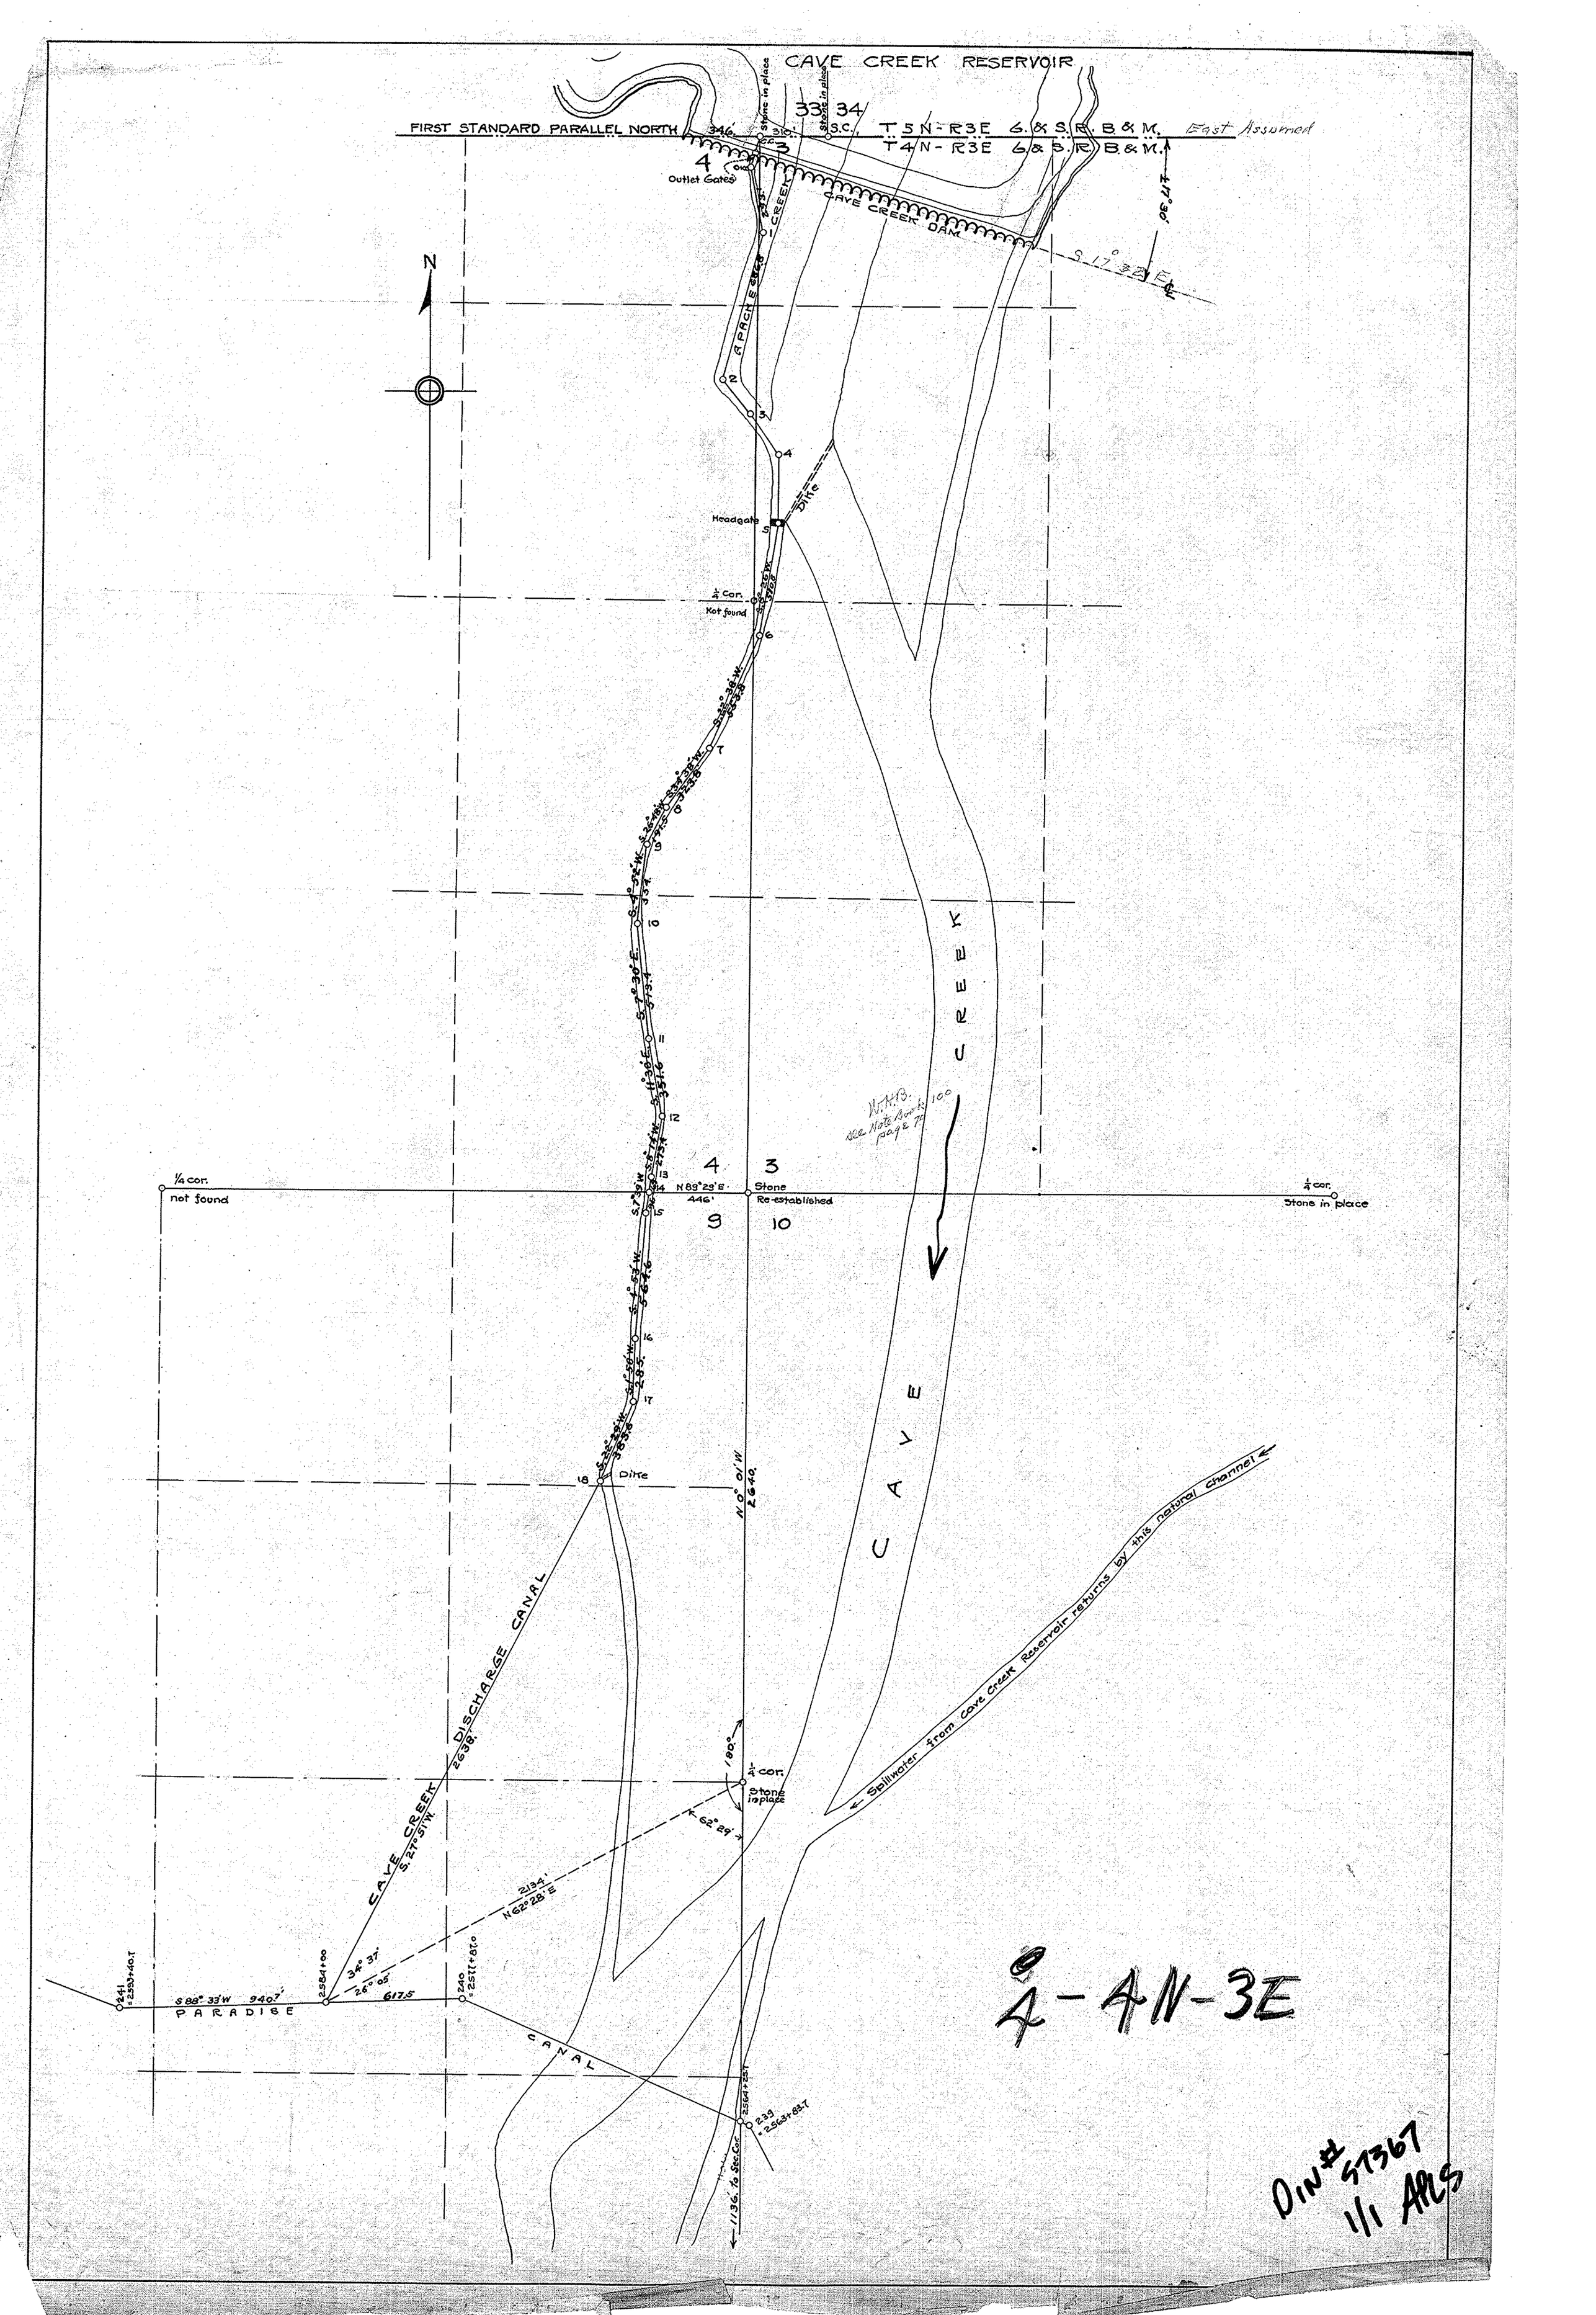
CAVE CREEK RESERVOIR
FIRST STANDARD PARALLEL NORTH
T 5 N - R 3 E G. & S. R. B. & M.
T 4 N - R 3 E G. & S. R. B. & M.
East Assumed
Stone in place
Outlet Gates
CAVE CREEK DAM
APACHE CREEK
N
Headgate
Dike
1/4 Cor. Not found
1/4 cor. not found
N 89° 29' E 446'
Stone Re-established
1/4 cor. Stone in place
Dike
N 0° 01' W 2640
CAVE CREEK
N.H.B. see Note Book 100 page 70
CAVE CREEK DISCHARGE CANAL
2638'
S. 27° 51' W.
Spillwater from Cave Creek Reservoir returns by this natural channel
1/4 cor. Stone in place
180°
62° 29'
2134'
N 62° 28' E
34° 37'
26° 05'
617.5
S 88° 33' W 940.7'
PARADISE
CANAL
1136' to Sec. Cor.
4-4N-3E
DIN# 51367
111 ARS