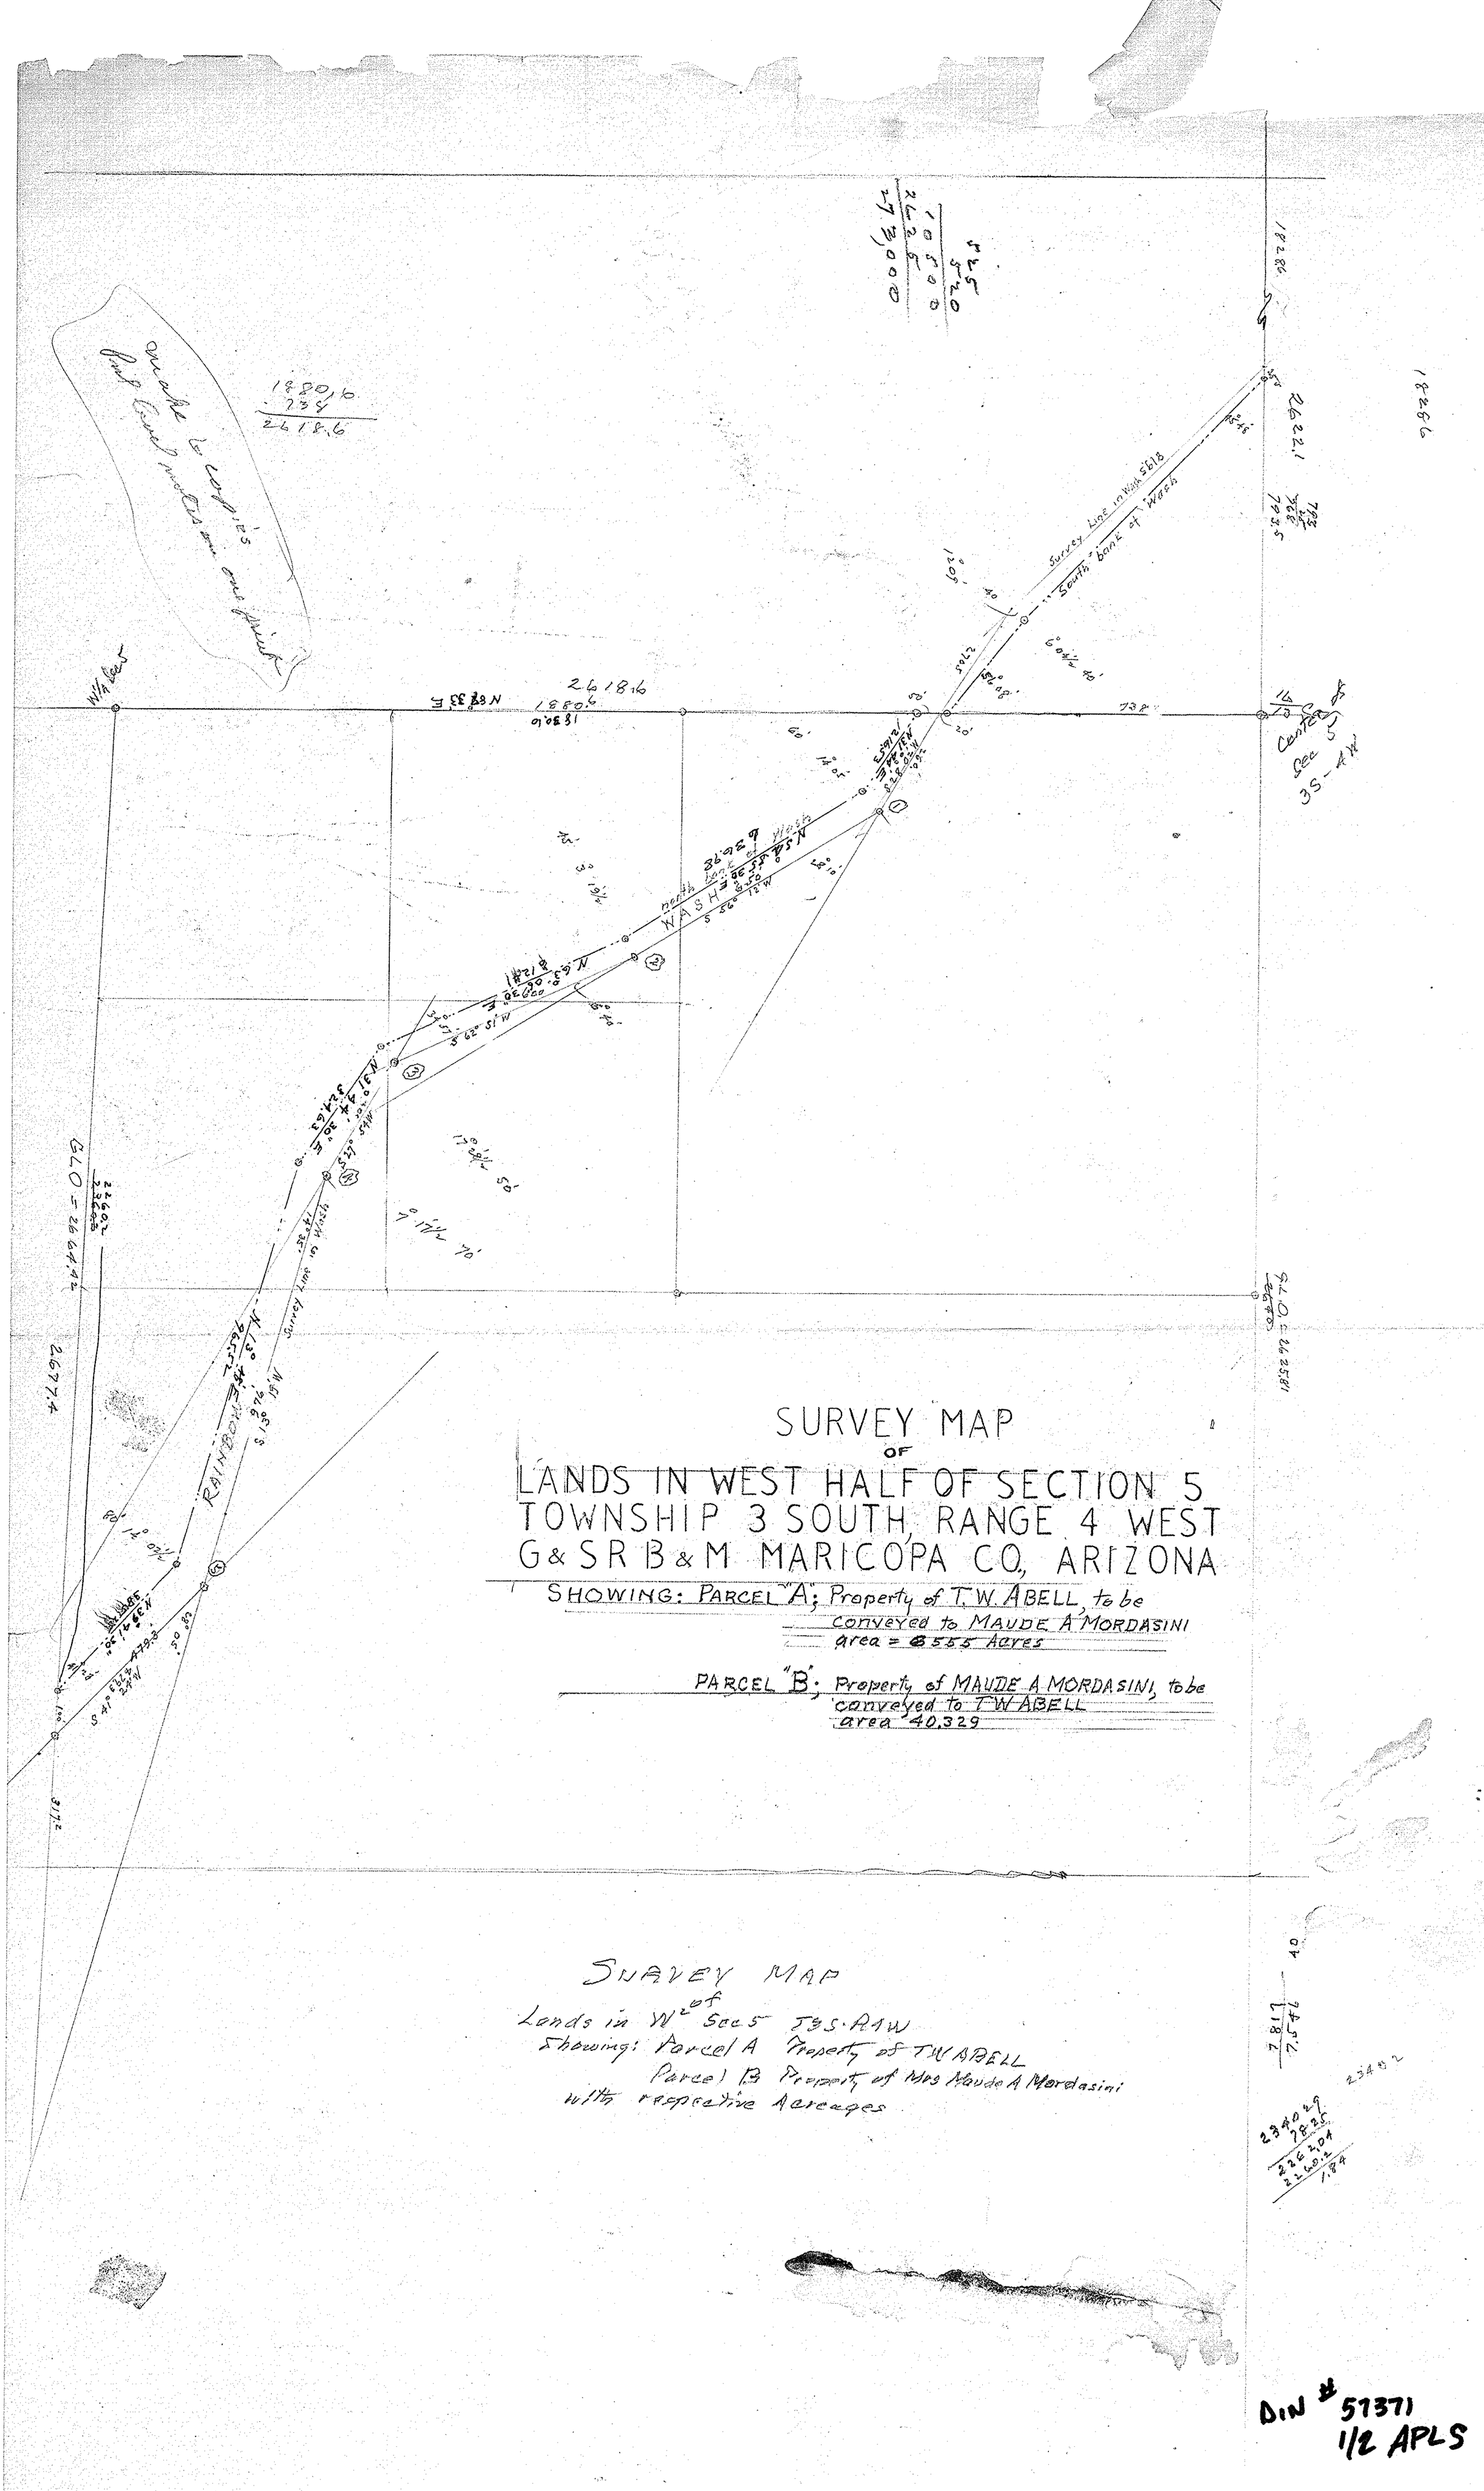
SURVEY MAP
OF
LANDS IN WEST HALF OF SECTION 5
TOWNSHIP 3 SOUTH, RANGE 4 WEST
G & SR B & M MARICOPA CO., ARIZONA
SHOWING: PARCEL "A"; Property of T.W. ABELL, to be conveyed to MAUDE A MORDASINI area = 8.555 Acres
PARCEL "B"; Property of MAUDE A MORDASINI, to be conveyed to T.W. ABELL area 40.329
SURVEY MAP
Lands in W½ of Sec 5 T3S-R4W
Showing: Parcel A Property of T.W. ABELL
Parcel B Property of Mrs Maude A Mordasini
with respective Acreages
WASH
RAINBOW
Survey Line in Wash
South bank of Wash
Center of Sec 5 3S-4W
W/4 Cor
GLO = 2664.42
2674.4
DIN # 51371
1/2 APLS