"P A R A D I C E D I T C H"
(Recorded in Book 1 of Canals, page 225, Mar.26,1891)
(Maricopa County Records.)

"Notice of Location of Five Thousand Inches of Watter of the Gila River for Irrigation, Milling, and other purposes:

NOTICE is hereby given that the undersigned, on Jan.24, 1890, LOCATED the PARADICE DITCH, with an appropriation of Five Thousand Inches of Watter for Irrigation, Milling, and other purposes from the GILA RIVER at a point on the West bank of said River in the N W ¼ of Section 29, T. 4 S., R. 4 W.; this Watter is for Irrigating the adjoining lands of PARADICE VALLEY, lying below on the West side of said River, and Milling, and other purposes.

(Signed) W. H. Harrelson ( )
(SEAL)

F I E L D N O T E S

"This survey of ditch in Paradise Valley by J. S. Urton (John S. Urton of Hanford, California) Commenced Jan. 3, 1891. Begins at tow Pine Timbers in River and 13.67 ft. above water in River at the time, thence skirting the foothills, in a Southwesterly direction, on a grade of 2 feet per mile, set stakes every 50 paces.

This survey begins in the N.E. corner of N.W.¼ of Section 29, T.4 S., R.4 W., and ends in the S.E. corner of corner of the N.W.¼ of Section 6, T.5 S., R. 4 W.; Total Distance about 3 miles.

(Signed) J. S. Urton."

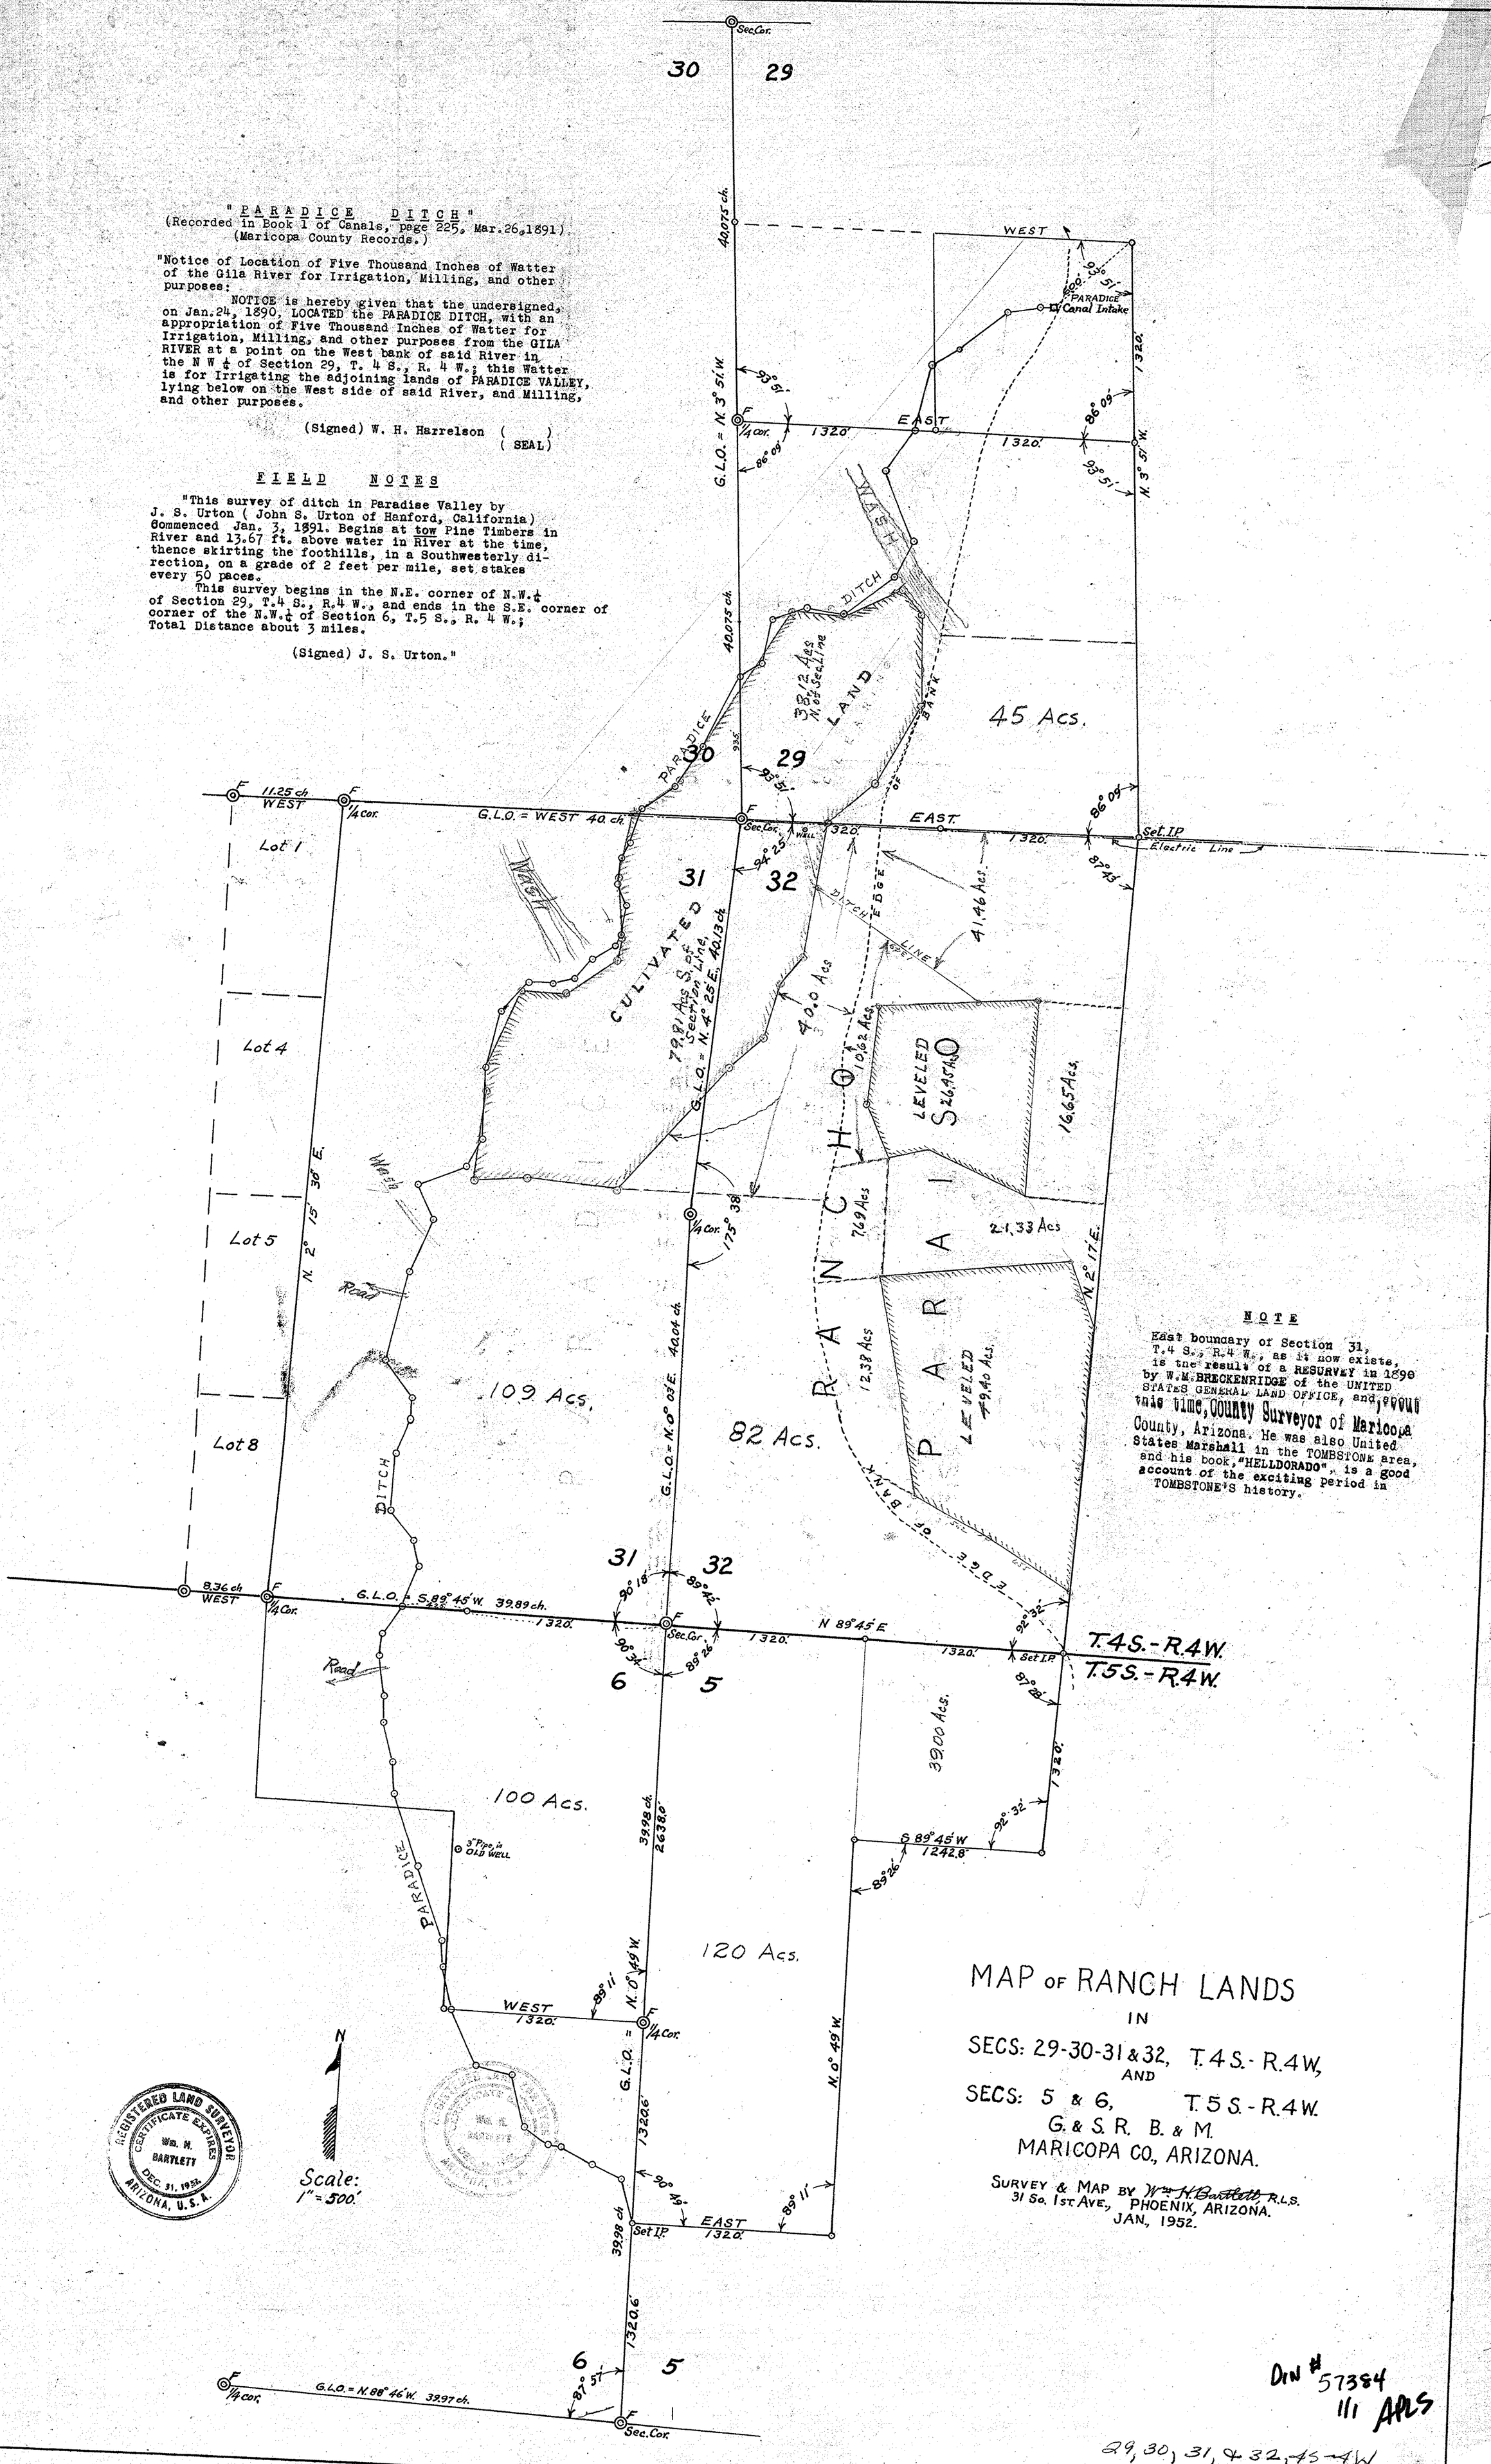

N O T E

East boundary of Section 31, T.4 S., R.4 W., as it now existe, is the result of a RESURVEY in 1890 by W.M. BRECKENRIDGE of the UNITED STATES GENERAL LAND OFFICE, and, about this time, County Surveyor of Maricopa County, Arizona. He was also United States Marshall in the TOMBSTONE area, and his book, "HELLDORADO", is a good account of the exciting period in TOMBSTONE'S history.

MAP OF RANCH LANDS

IN

SECS: 29-30-31 & 32, T.4 S.-R.4 W,
AND
SECS: 5 & 6, T.5 S.-R.4 W.
G. & S. R. B. & M.
MARICOPA CO., ARIZONA.

SURVEY & MAP BY Wm. H. Bartlett, R.L.S.
31 So. 1st Ave., PHOENIX, ARIZONA.
JAN., 1952.

DIN # 57384
111 APLS

29, 30, 31, & 32, 4S-4W
5 & 6, 5S-4W