N.W. QUARTER OF SECTION 6 TOWNSHIP 2S., RANGE 2W., SHEET NO. 3-13-24

G.&S.R.B.&M., MARICOPA COUNTY, ARIZONA

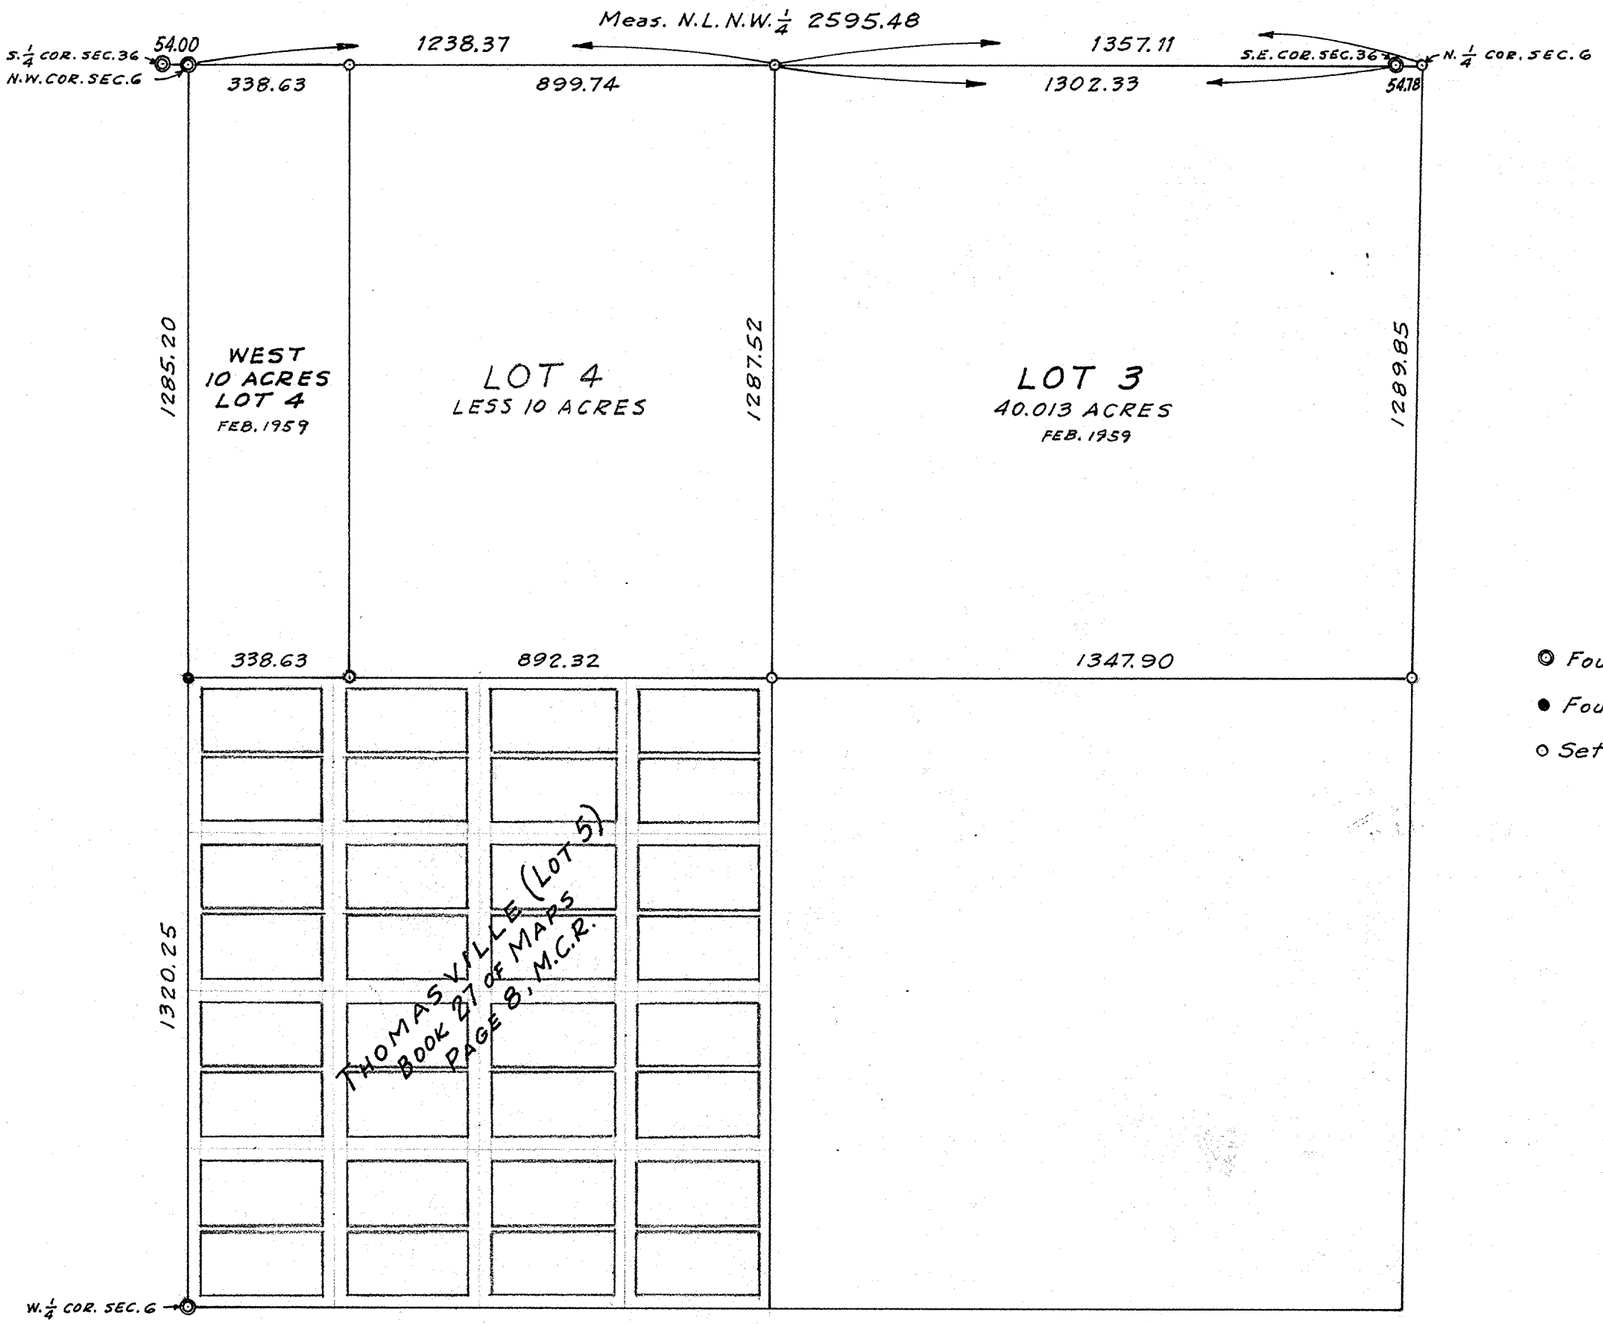

N

SCALE: 1"=300'

◎ Found G.L.O. Iron Pipe Brass Cap

● Found Survey Corner Set

○ Set Iron Pipe

REGISTERED LAND SURVEYOR
CERTIFICATE EXPIRES
Wm. H
BARTLETT
DEC. 31, 1959
ARIZONA, U.S.A.

DIN # 57395
1/1 AALS

BARTLETT ENGINEERING COMPANY
31 S. 1ST AVENUE
PHOENIX, ARIZONA
PHONE AL 3-7212

Field Notes: Book II S.W.