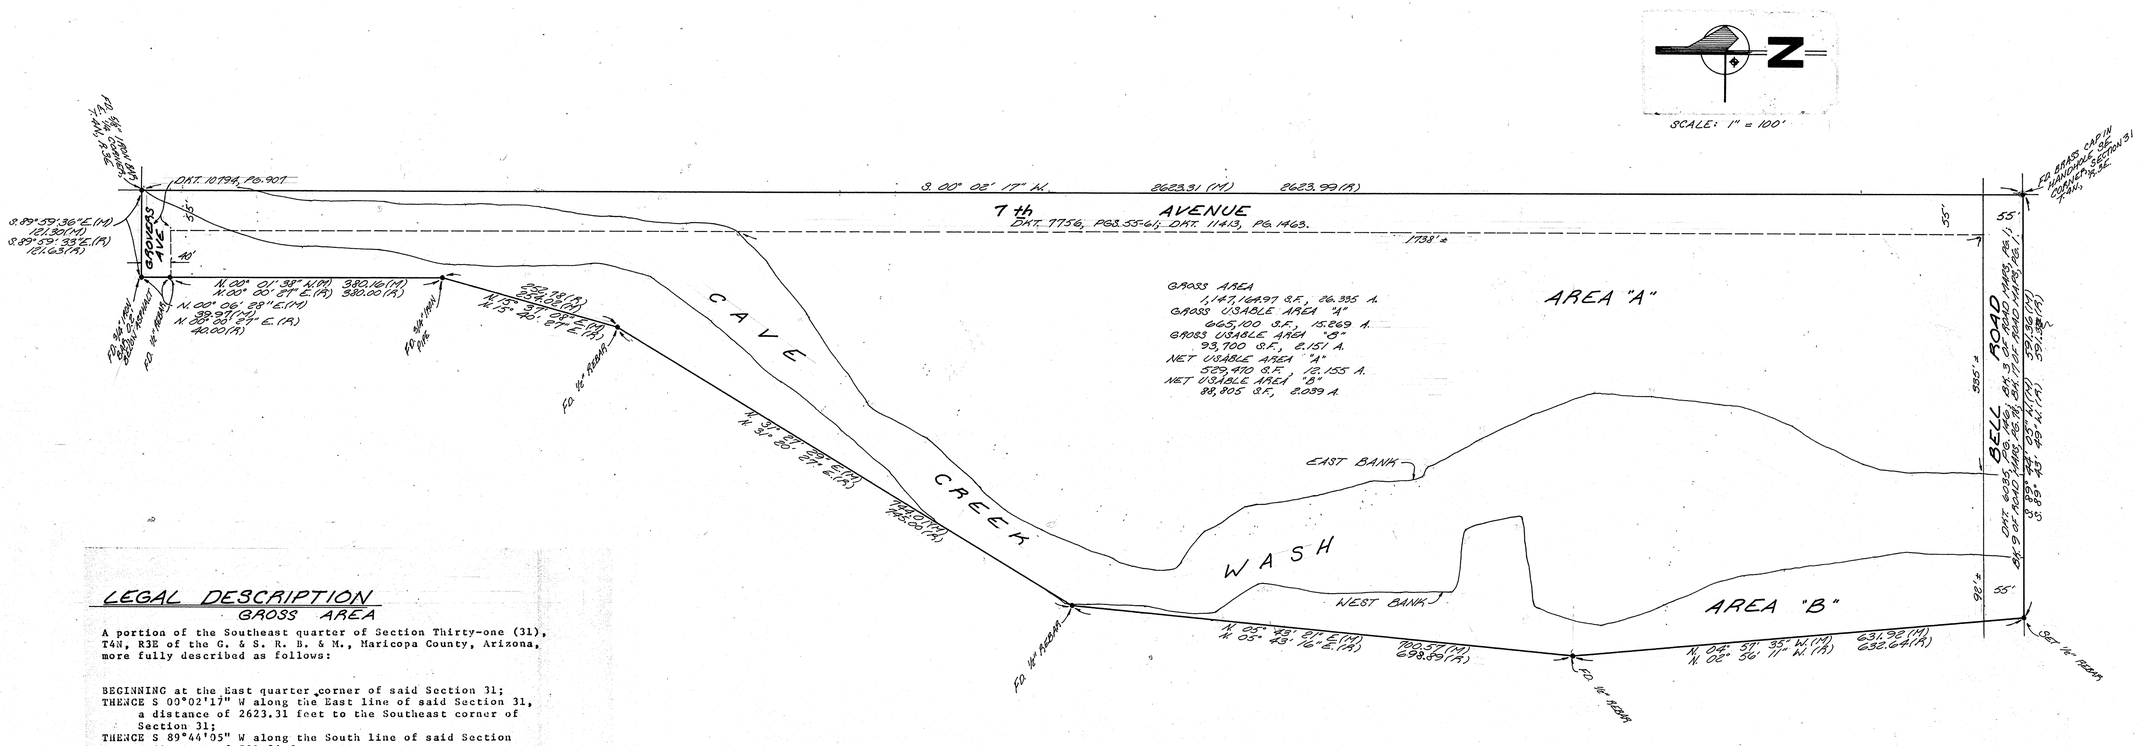

LEGAL DESCRIPTION
GROSS AREA

A portion of the Southeast quarter of Section Thirty-one (31), T4N, R3E of the G. & S. R. B. & M., Maricopa County, Arizona, more fully described as follows:

BEGINNING at the East quarter corner of said Section 31;
THENCE S 00°02'17" W along the East line of said Section 31, a distance of 2623.31 feet to the Southeast corner of Section 31;
THENCE S 89°44'05" W along the South line of said Section a distance of 591.36 feet;
THENCE N 04°57'35" W a distance of 631.92 feet;
THENCE N 05°43'21" E a distance of 700.57 feet;
THENCE N 31°27'29" E a distance of 744.00 feet;
THENCE N 15°37'08" E a distance of 254.02 feet;
THENCE N 00°01'38" W a distance of 380.16 feet;
THENCE N 00°06'28" E a distance of 39.97 feet;
THENCE S 89°59'36" E along the East-West Mid-Section line of said Section 31 a distance of 121.30 feet to the East quarter corner of said Section 31 and the POINT OF BEGINNING.

Containing 1,147,164.97 square feet or 26.335 acres more or less.

LEGEND

FD —— FOUND
(R) —— RECORD
(M) —— MEASURED

CERTIFICATE

I CERTIFY BY SEAL AND SIGNATURE HEREON THAT THE SURVEY OF THE PROPERTY HEREIN SHOWN WAS PERFORMED UNDER MY DIRECTION DURING THE MONTH OF NOVEMBER, 1979. ALL CORNERS WERE SET OR FOUND AS SHOWN.

VICINITY MAP N.T.S.

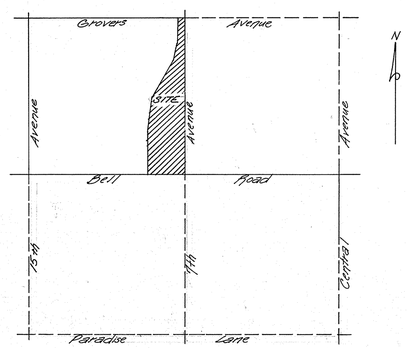

D.N.# 57402
1/1 APLS

ASSOCIATED ENGINEERS Civil Consultants Phoenix Arizona	Results Of Survey	REVISED:
	YING TANG PROPERTY	REVISED:
		REVISED: 12-6-79
		DATE: 12-4-79
	DRAWN BY: A.S. CHK: SHEET 1 OF 1	JOB NO. 1179-4