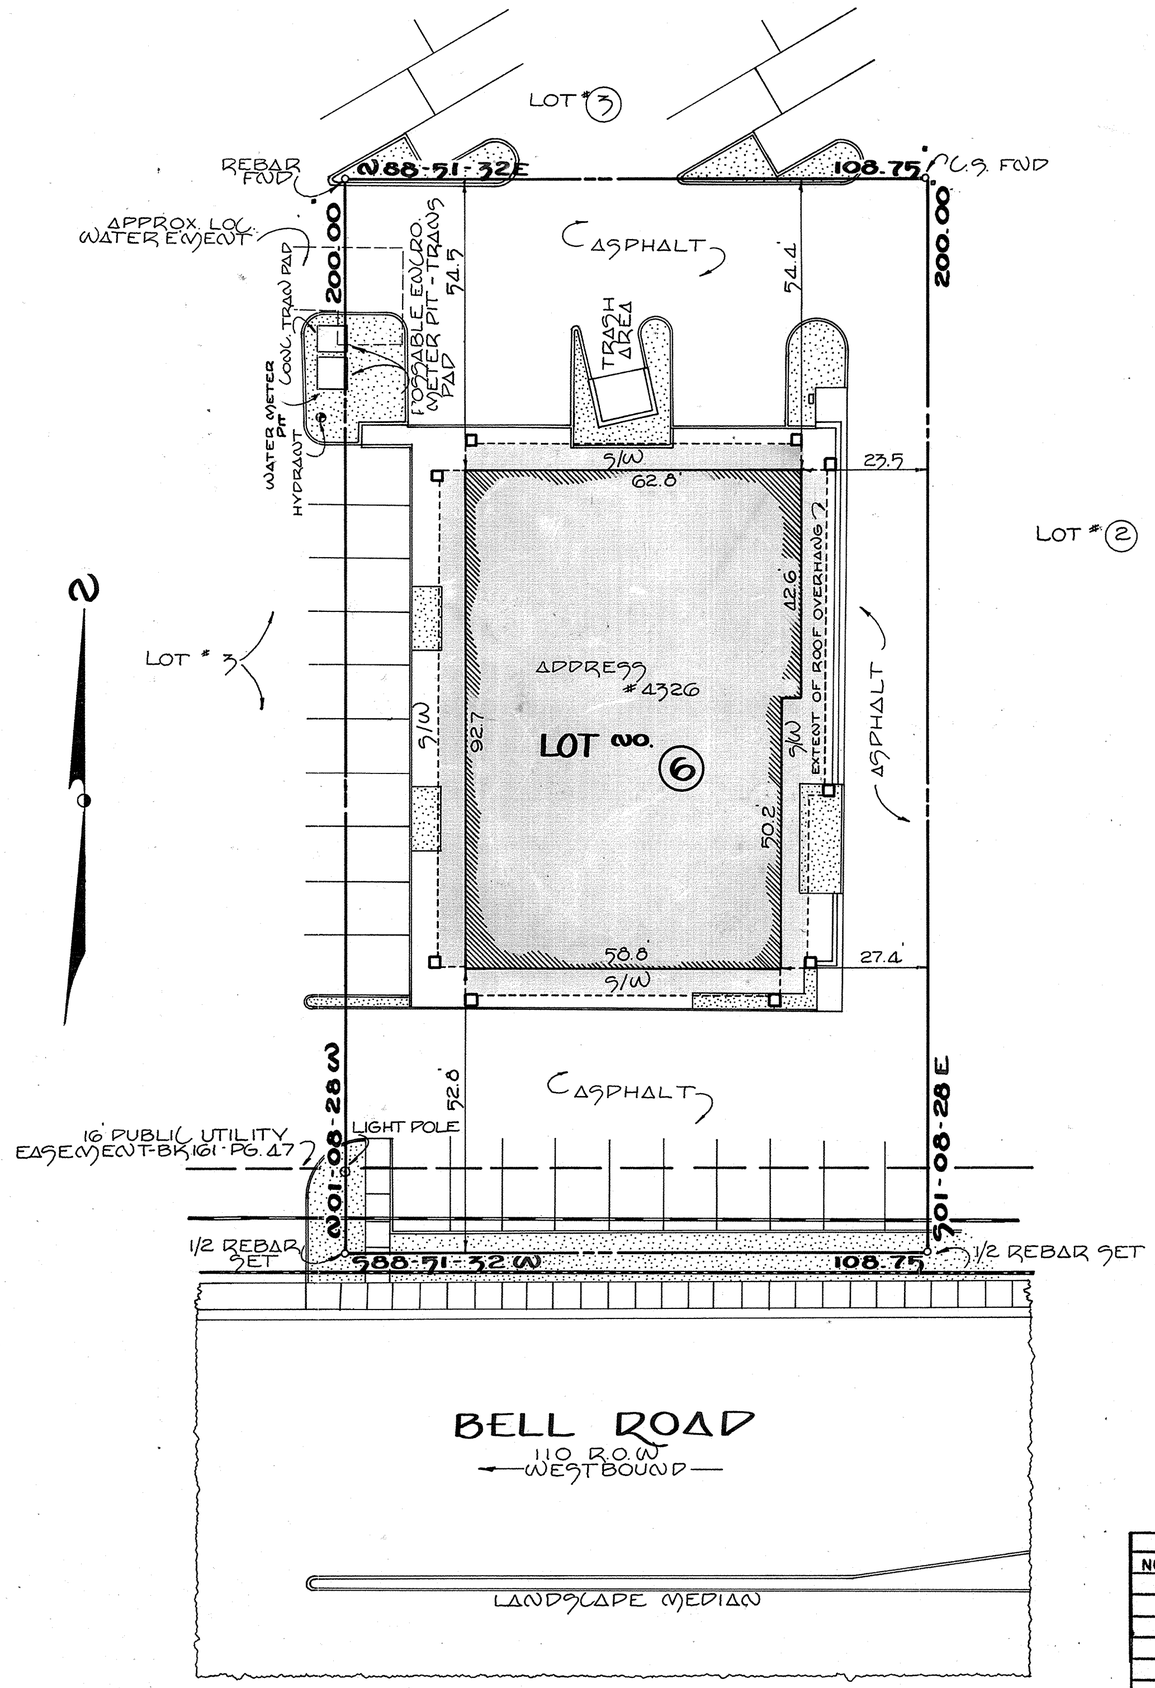

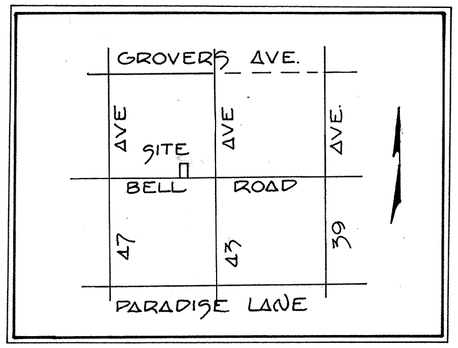

VICINITY MAP
SCALE

LEGAL DESCRIPTION

— LOT #6 OF BELLAIR PLAZA ACCORDING TO THE PLAT OF RECORD IN THE OFFICE OF THE COUNTY RECORDER MARICOPA COUNTY, ARIZONA BOOK 217 OF MAPS, PAGE 17, AND THE PLAT OF CORRECTION IN DOCKET 14031, PAGES 253-254.

SURVEYORS CERTIFICATE

— THIS IS TO CERTIFY TO THE CONTINENTAL BANK AN ARIZONA CORPORATION THAT THE PREMISES SHOWN HERE ON WAS SURVEYED UNDER MY DIRECTION THE MONTH JULY 1984.

— NO VISIBLE ENCROACHMENTS EXIST OTHER THAN THOSE SHOWN HEREON. ALL UNDERGROUND FACILITIES SHOWN WERE DETERMINED FROM CONSTRUCTION DRAWINGS PREPARED BY OTHERS AND NO RESPONSIBILITY FOR THEIR ACCURACY IS ACCEPTED.

REGISTERED LAND SURVEYOR
CERTIFICATE NO.
10172
CHARLES G.
MELCHING
Date Signed
ARIZONA, U.S.A.

LEGEND

INDICATES	PLANTING AREA
"	CONC. CURB
"	CONC. PILLARS
"	SIDEWALKS
"	UNDERGROUND SEWER
"	TELEPHONE

DIN# 57404
APLS

REVISIONS				
NO.	DATE	DESCRIPTION	IN	✓

ALTA SURVEY
43 AVENUE - BELL ROAD

TMA CONSULTING ENGINEERS & LAND SURVEYORS
734 E. BROADWAY ROAD SUITE E
MESA, ARIZONA 85204
(602) 898-1682

DATE: 7-17-84
SCALE:
HORIZ: 1" = 20'
VERT:
DES: CK:
JOB NO. 84010
SHT: OF