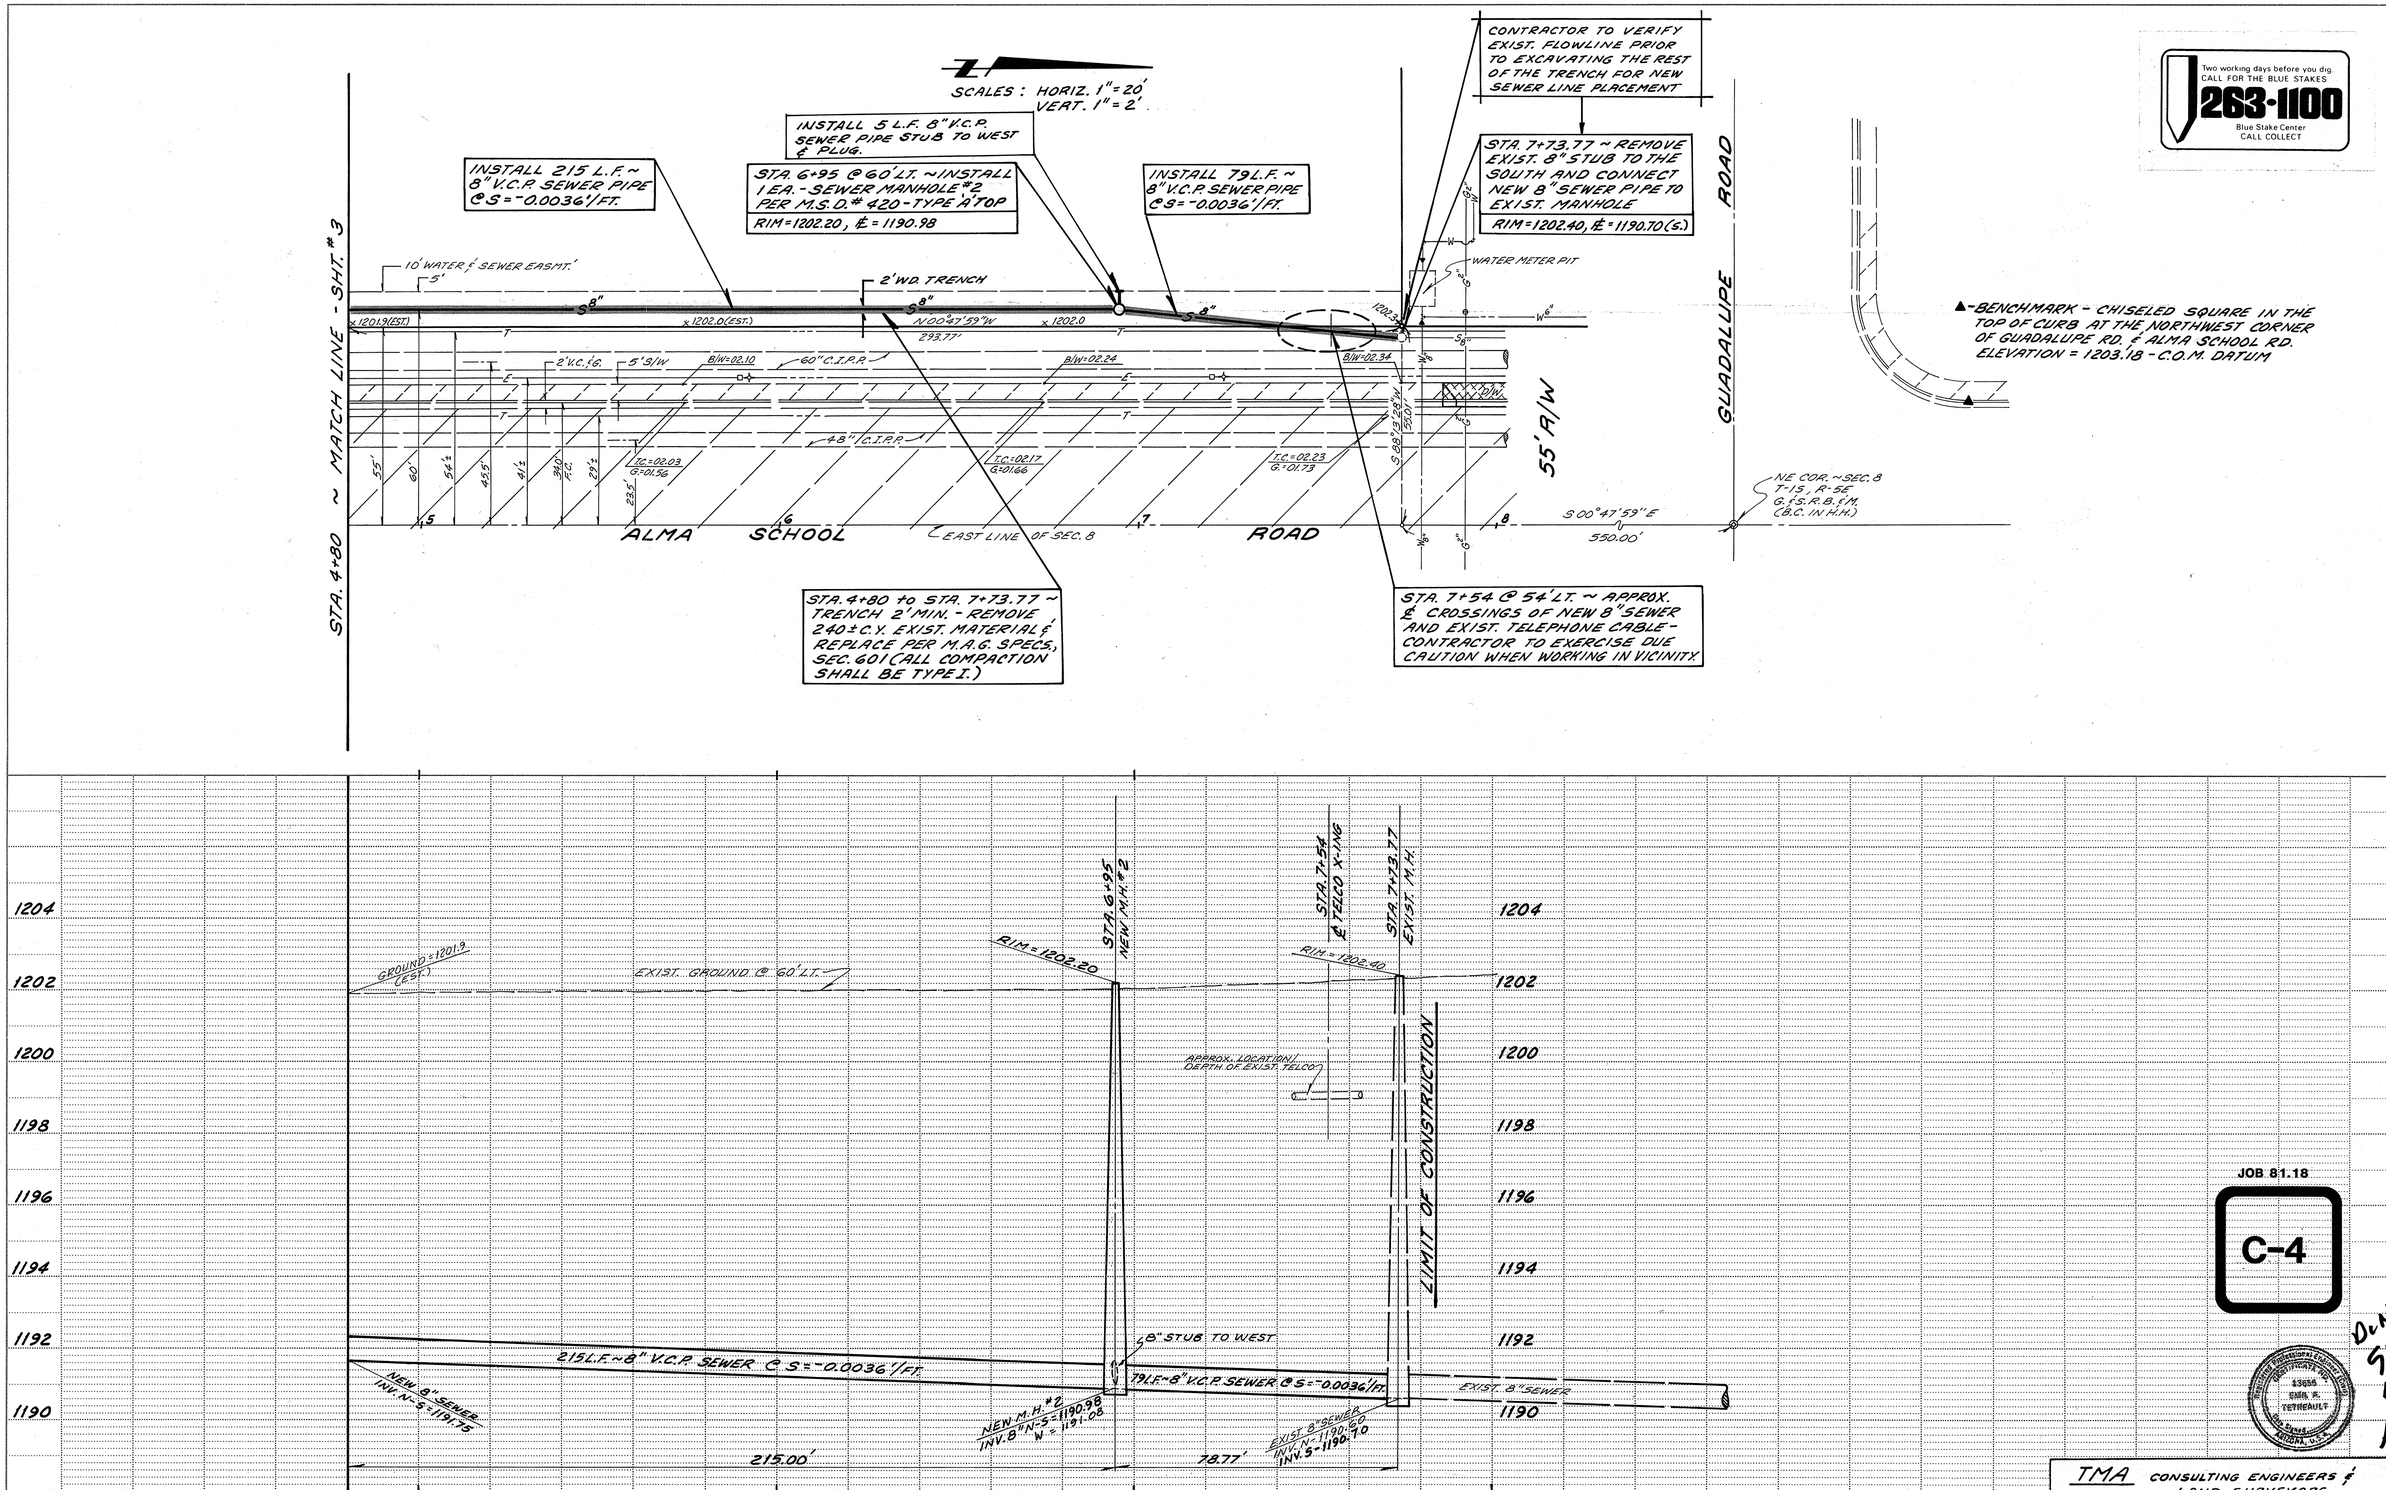

PLAN
NOTE BOOK NO.
SURVEYED
PLOTTED
ALIGNMENT CHECKED
RT. OF WAY CHECKED
BY
DATE

PROFILE
NOTE BOOK NO.
SURVEYED
PLOTTED
GRADES CHECKED
B. M.'s NOTED
STRUCTURE NOTAT'NS CH'KD
BY
DATE

JOB 81.18

C-4

D.N # 57406 4/4 APLS

REGISTERED PROFESSIONAL ENGINEER (CIVIL) CERTIFICATE NO. 13655 EMIL R. TETREAULT Date Signed ARIZONA, U.S.A.

HIGHWAY FEDERAL AID SHEET
PLATE 1-SINGLE PLAN AND PROFILE-FULL DOT
TELEDYNE
PRINTED IN U.S.A.

TMA CONSULTING ENGINEERS & LAND SURVEYORS
ADDRESS: 734 E. BROADWAY ROAD, SUITE E MESA, ARIZONA - 85204
TELEPHONE: (602) 898-1682

Rev. 2-21-84 JOB # 83-022 ~ SHT. # 4 of 4