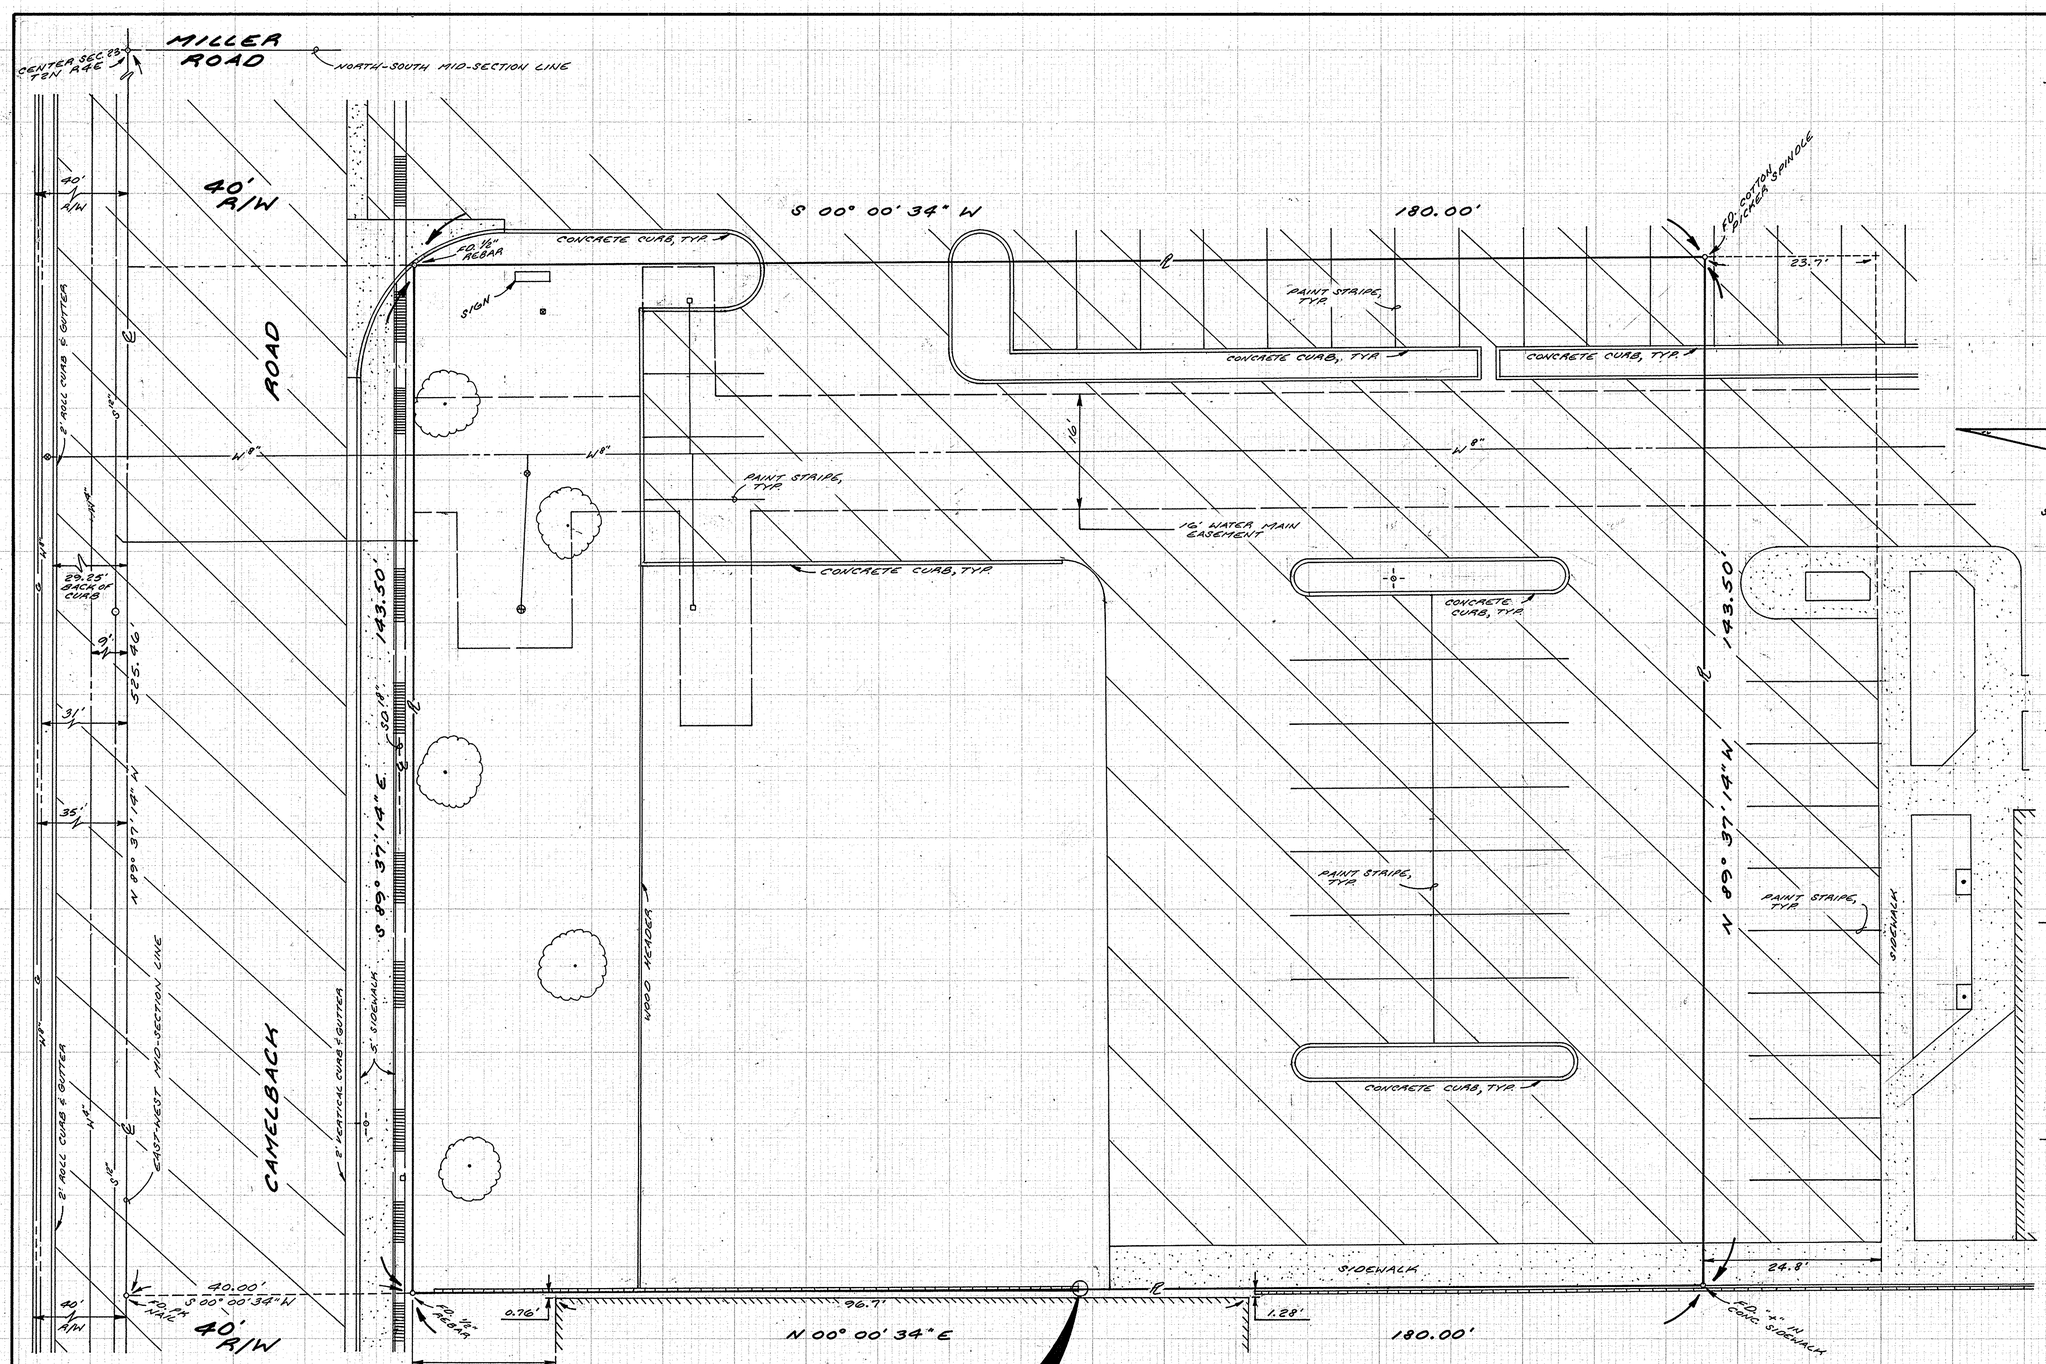

VICINITY MAP

N.T.S.

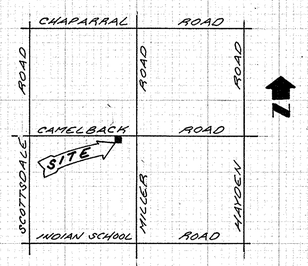

SCALE: 1" = 10 FT.

LEGAL DESCRIPTION

PART OF THE SW 1/4 OF SECTION 23 T2N R4E OF THE G & SRB & M MARICOPA COUNTY ARIZONA

UTILITIES

WATER
CITY OF PHOENIX
SEWER
CITY OF SCOTTSDALE
GAS
ARIZONA PUBLIC SERVICE
ELECTRIC
ARIZONA PUBLIC SERVICE
TELEPHONE
MOUNTAIN BELL

NOTE

UTILITIES TAKEN FROM DRAWINGS PREPARED BY ASSOCIATED ENGINEERS, INC., DATED AUGUST, 1977. (NO RESPONSIBILITY FOR THEIR ACCURACY IS ACCEPTED).

SURVEYOR'S CERTIFICATE

I HEREBY CERTIFY THAT THE SURVEY OF THE PROPERTY HEREON SHOWN WAS PERFORMED UNDER MY DIRECTION DURING THE MONTH OF APRIL, 19 83.

LEGEND

W 4"	WATER MAIN
S 12"	SEWER MAIN
G	GAS MAIN
E	ELECTRIC LINE
T	TELEPHONE CABLE
SD 18"	STORM DRAIN / IRRIGATION
	WATER VALVE
	WATER METER
	FIRE HYDRANT
	IRRIGATION VALVE
	MONUMENT, AS NOTED
	BUILDING
	CONCRETE PAVEMENT
	ASPHALT PAVEMENT
℄	CENTERLINE
℞	PROPERTY LINE
FD.	FOUND
R/W	RIGHT OF WAY
	AREA / STREET LIGHT
	COLUMN
	WALL
	LANDSCAPING

DIN # 57408 1/1 APLS

REVISIONS				
#	DATE	DESCRIPTION	IN	✓

PART ARCHITECTURAL SURVEY OF FIRESTONE PARCEL ~ CAMELBACK & MILLER ROADS - SCOTTSDALE, ARIZONA

TMA ASSOCIATED WITH GMF INC.
8426 SOUTH KYRENE ROAD
P.O. BOX 27665
TEMPE, ARIZONA 85282
(602) 893-9062

CONSULTING CIVIL ENGINEERS AND LAND SURVEYORS

DATE: 4-8-83
SCALE: 1" = 10 FT.
SEC. 23 T. 2N R. 4E
FLD. BK. - PG. -
DES. CGM/EAT CK: -
SHT. 1 OF 1
JOB NO. 83-008