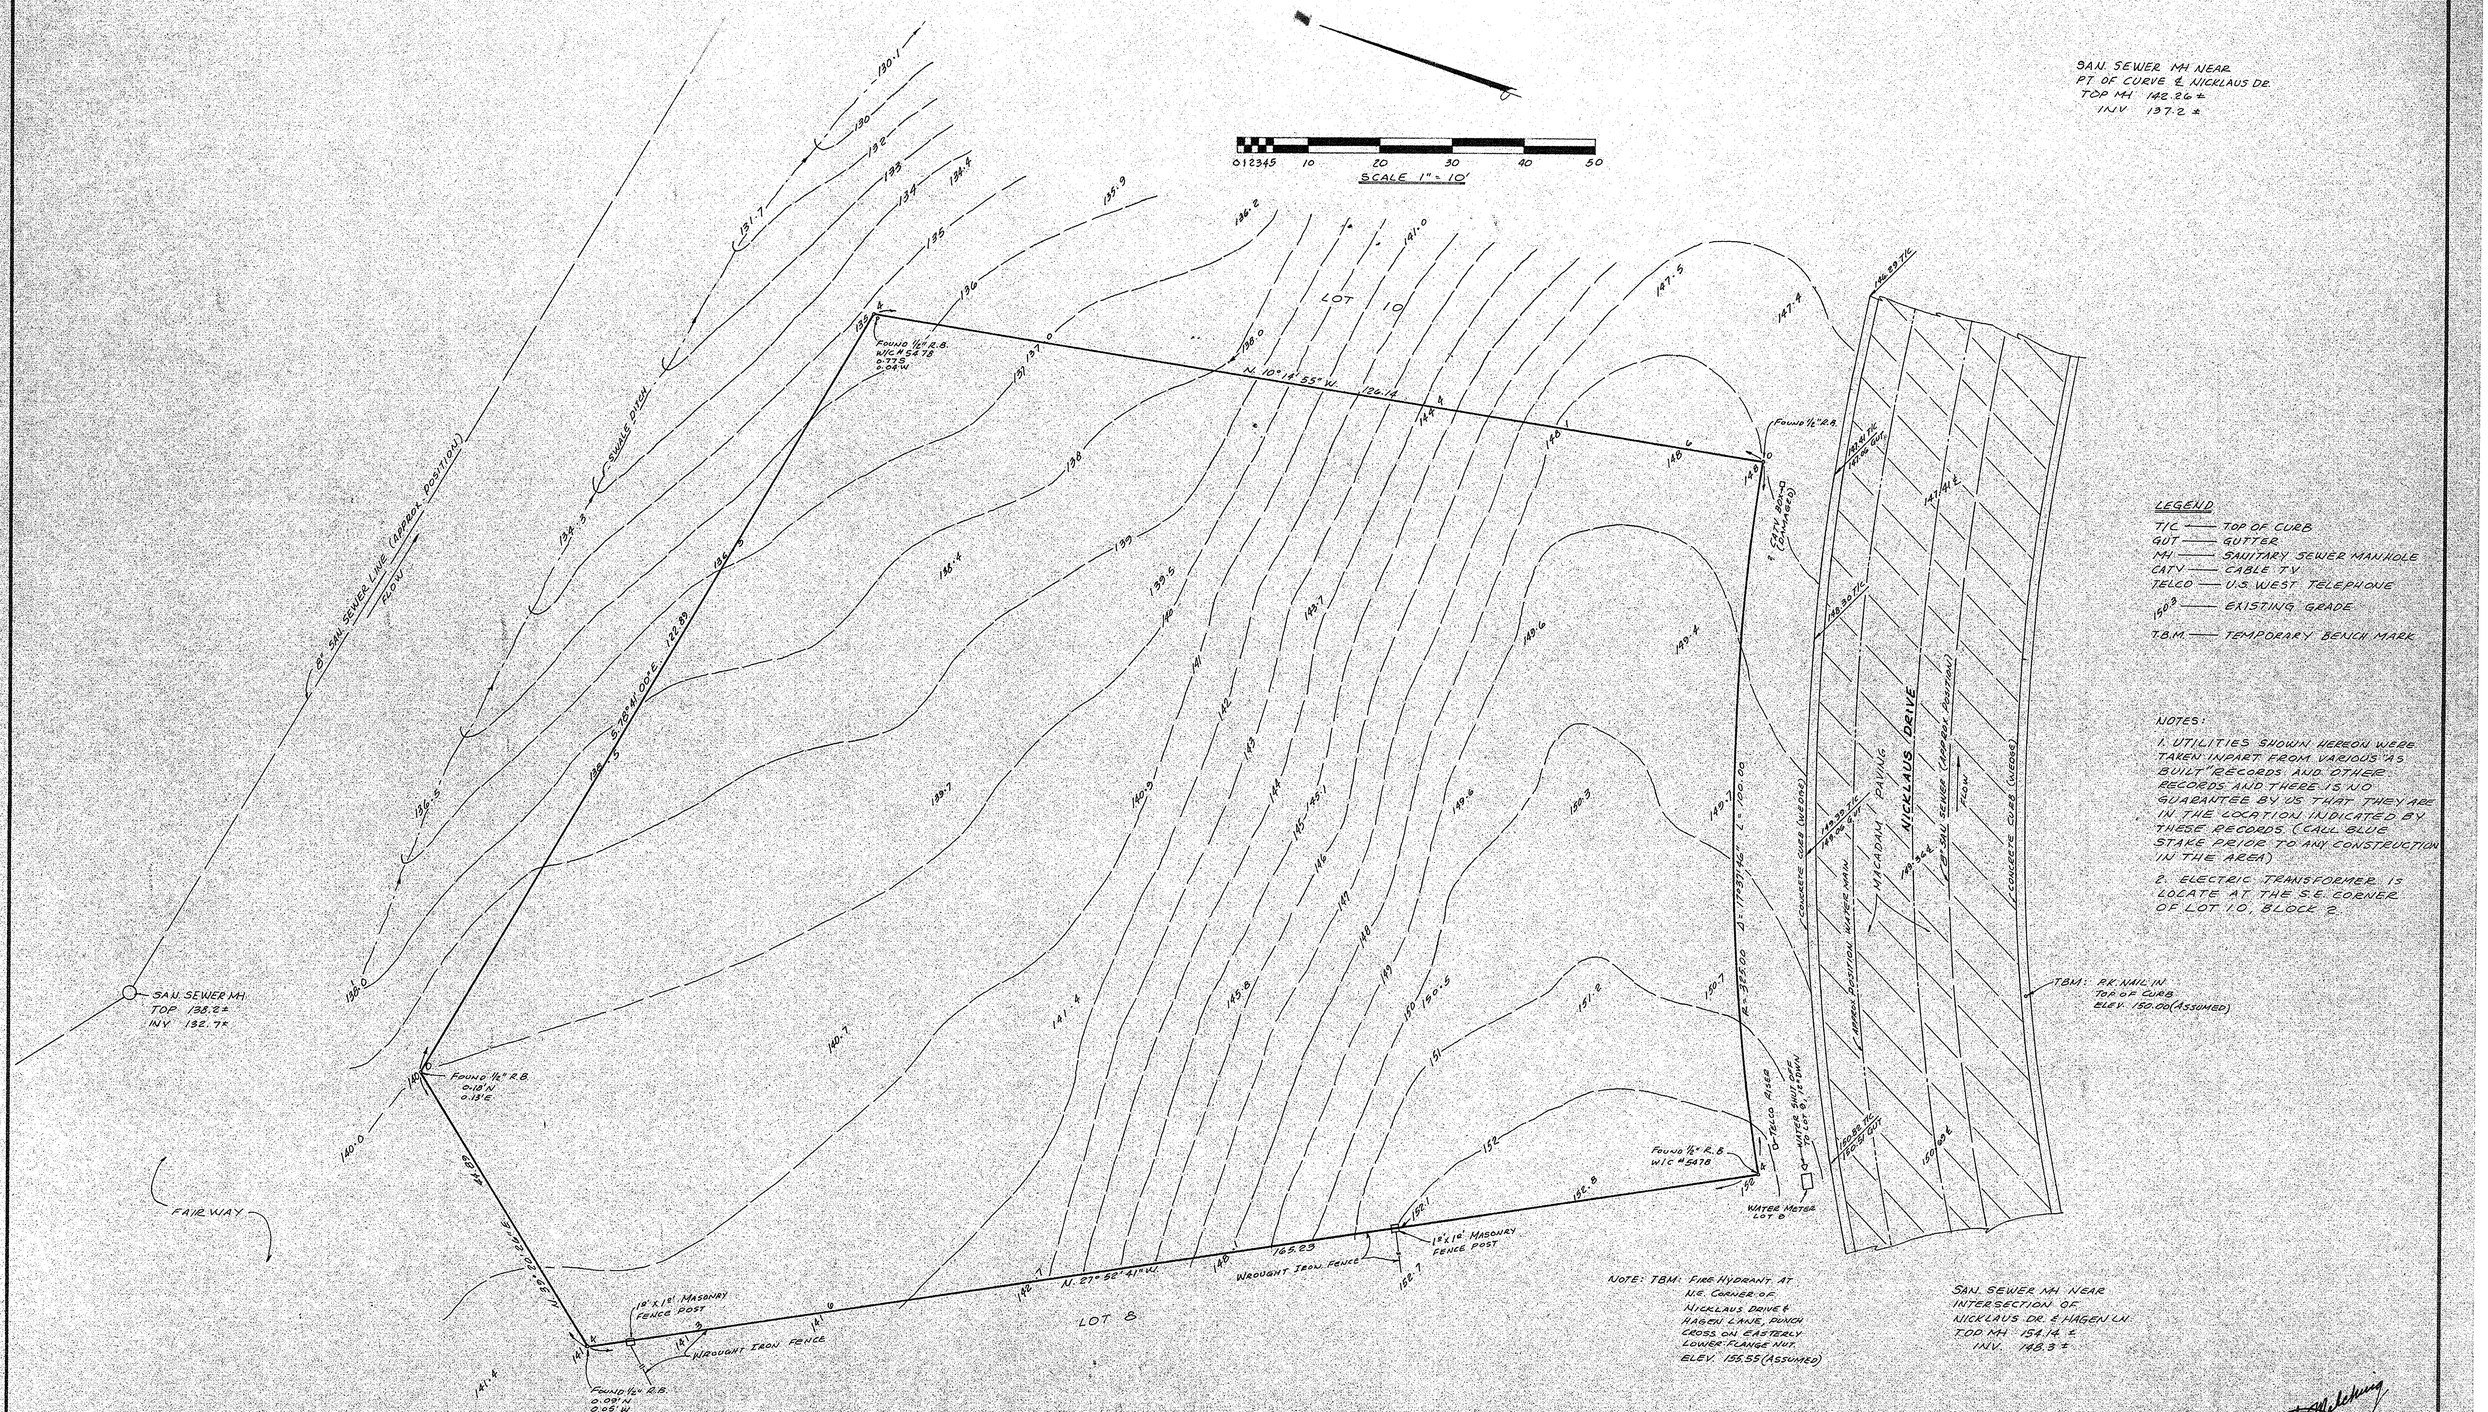

LEGEND

T/C —— TOP OF CURB
GUT —— GUTTER
MH —— SANITARY SEWER MANHOLE
CATV —— CABLE TV
TELCO —— U.S. WEST TELEPHONE
150.3 —— EXISTING GRADE
T.B.M. —— TEMPORARY BENCH MARK

NOTES:

1. UTILITIES SHOWN HEREON WERE TAKEN INPART FROM VARIOUS "AS BUILT" RECORDS AND OTHER RECORDS AND THERE IS NO GUARANTEE BY US THAT THEY ARE IN THE LOCATION INDICATED BY THESE RECORDS. (CALL BLUE STAKE PRIOR TO ANY CONSTRUCTION IN THE AREA)
2. ELECTRIC TRANSFORMER IS LOCATE AT THE S.E. CORNER OF LOT 10, BLOCK 2.

BOUNDARY & TOPOGRAPHICAL SURVEY OF

LOT 9, BLOCK 2, OF FOUNTAIN HILLS ARIZONA FINAL PLAT NO. 401-B AS RECORDED IN BOOK 155 OF MAPS, PAGE 12, MARICOPA COUNTY RECORDERS OFFICE.

FOUNTAIN HILLS, ARIZONA

REGISTERED LAND SURVEYOR
CERTIFICATE NO. 10172
CHARLES G. MELCHING
Date Signed 1-24-92
ARIZONA, U.S.A.

Charles G. Melching

DIN # 57412
1/1 APLS

CHARLES G. MELCHING RLS
Consulting Land Surveyor
2557 E. Encanto
Mesa, Arizona 85213
(602) 833-2007

JOB No. 92001 1-24-92