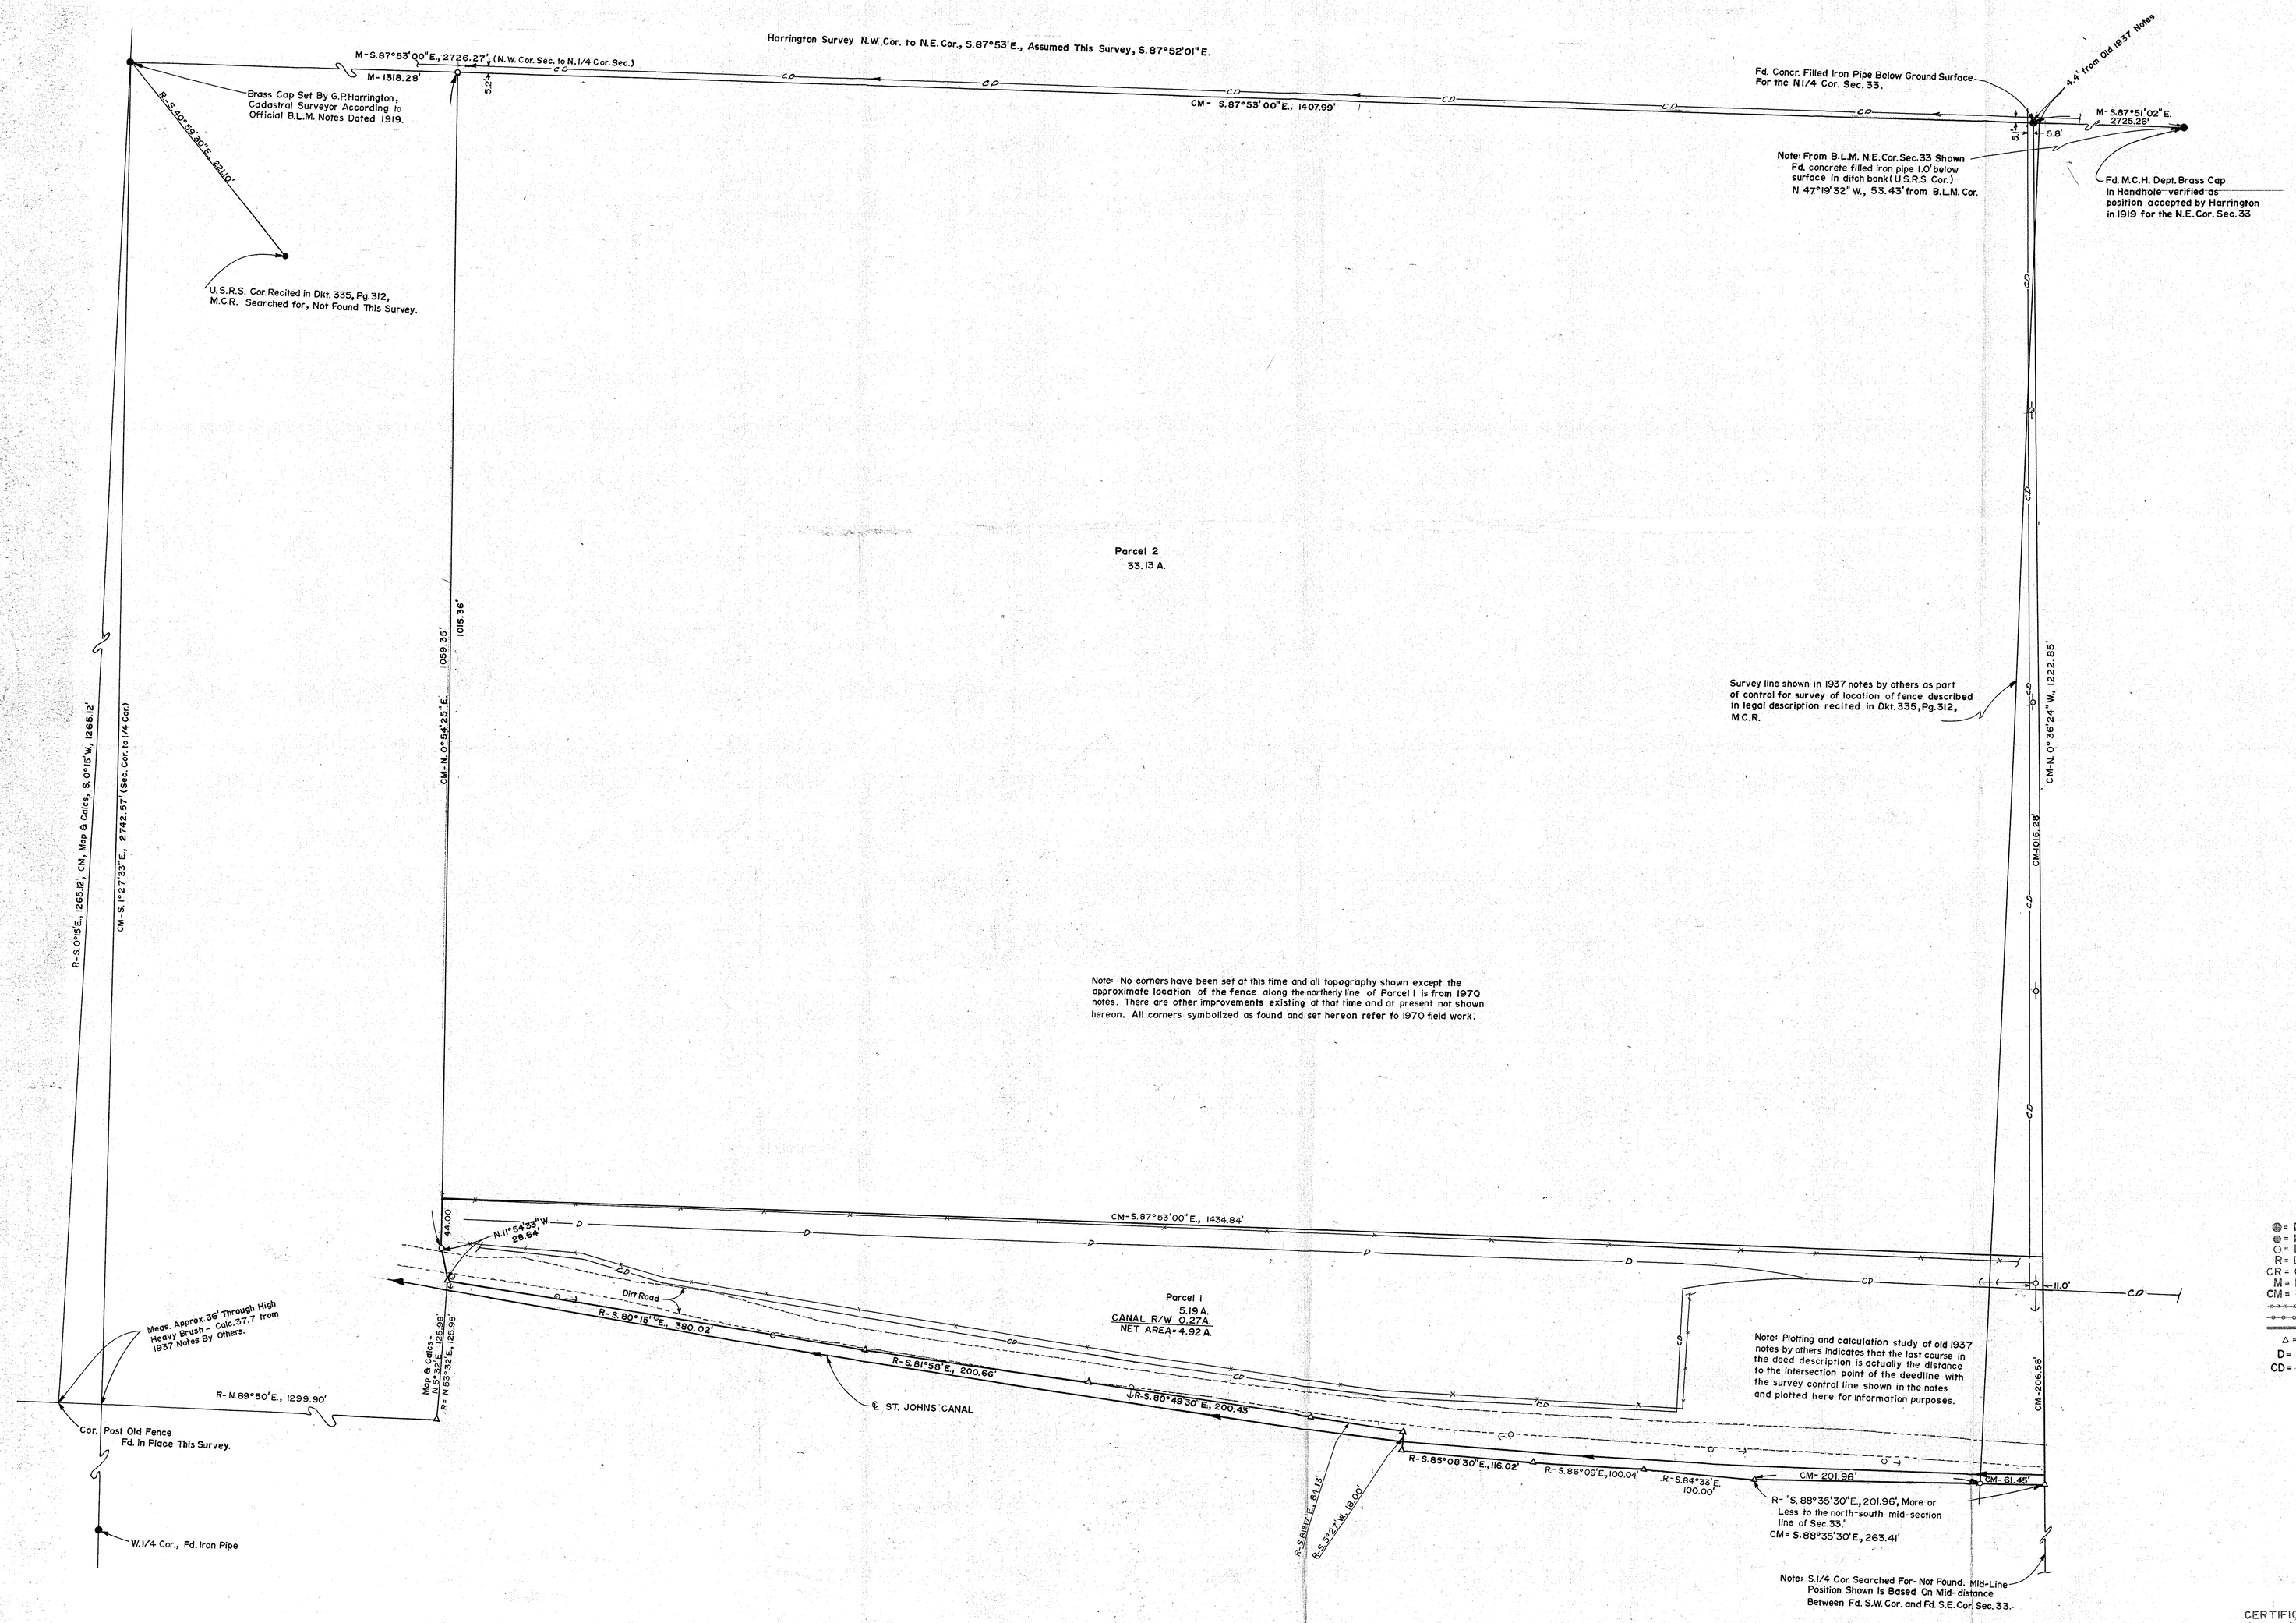

REPORT OF SURVEY

OF

That Portion of the N.1/2, N.W.1/4, Sec. 33, T.1N., R.1E., G. & S.R.B. & M., Mar. Co., Az. Shown Hereon.

FOR

Mrs. SYBLE M. DeWITT
Tolleson, Arizona

N

Scale: 1" = 50'

LEGEND

- ◉ = Monument Found
- ● = Iron Pipe or Iron Bar Found
- ○ = 1/2" I.D. Iron Pipe Tagged L.S. 1681 Set This Survey
- R = Data From Maricopa County Records (Dkt. 335, Pg. 312 M.C.R.)
- CR = Calculated From R
- M = Measured in Field
- CM = Calculated From M
- -+-+- = Wire or Wood Fence
- -o-o- = Chain Link Fence
- ▭▭▭ = Block or Stone Wall
- △ = Angle point on Record Deed line not set
- D = Dirt Irr. Ditch
- CD = Concr. Lined Ditch

D.N.# 57418
1/1
APS

CERTIFICATION: This will certify that the survey shown hereon was done under my supervision between Feb. 20, 1970 and June 15, 1970.

REGISTERED LAND SURVEYOR
CERTIFICATE No. 1681
EUGENE V. Fletcher
ARIZONA, U.S.A.

ARIZONA SURVEYING SERVICE
2802 W. SOLANO DR. N., PHOENIX, ARIZONA
Drawing No. L-74-7810 Phone: 242-0539