BOUNDARY & TOPOGRAPHICAL SURVEY

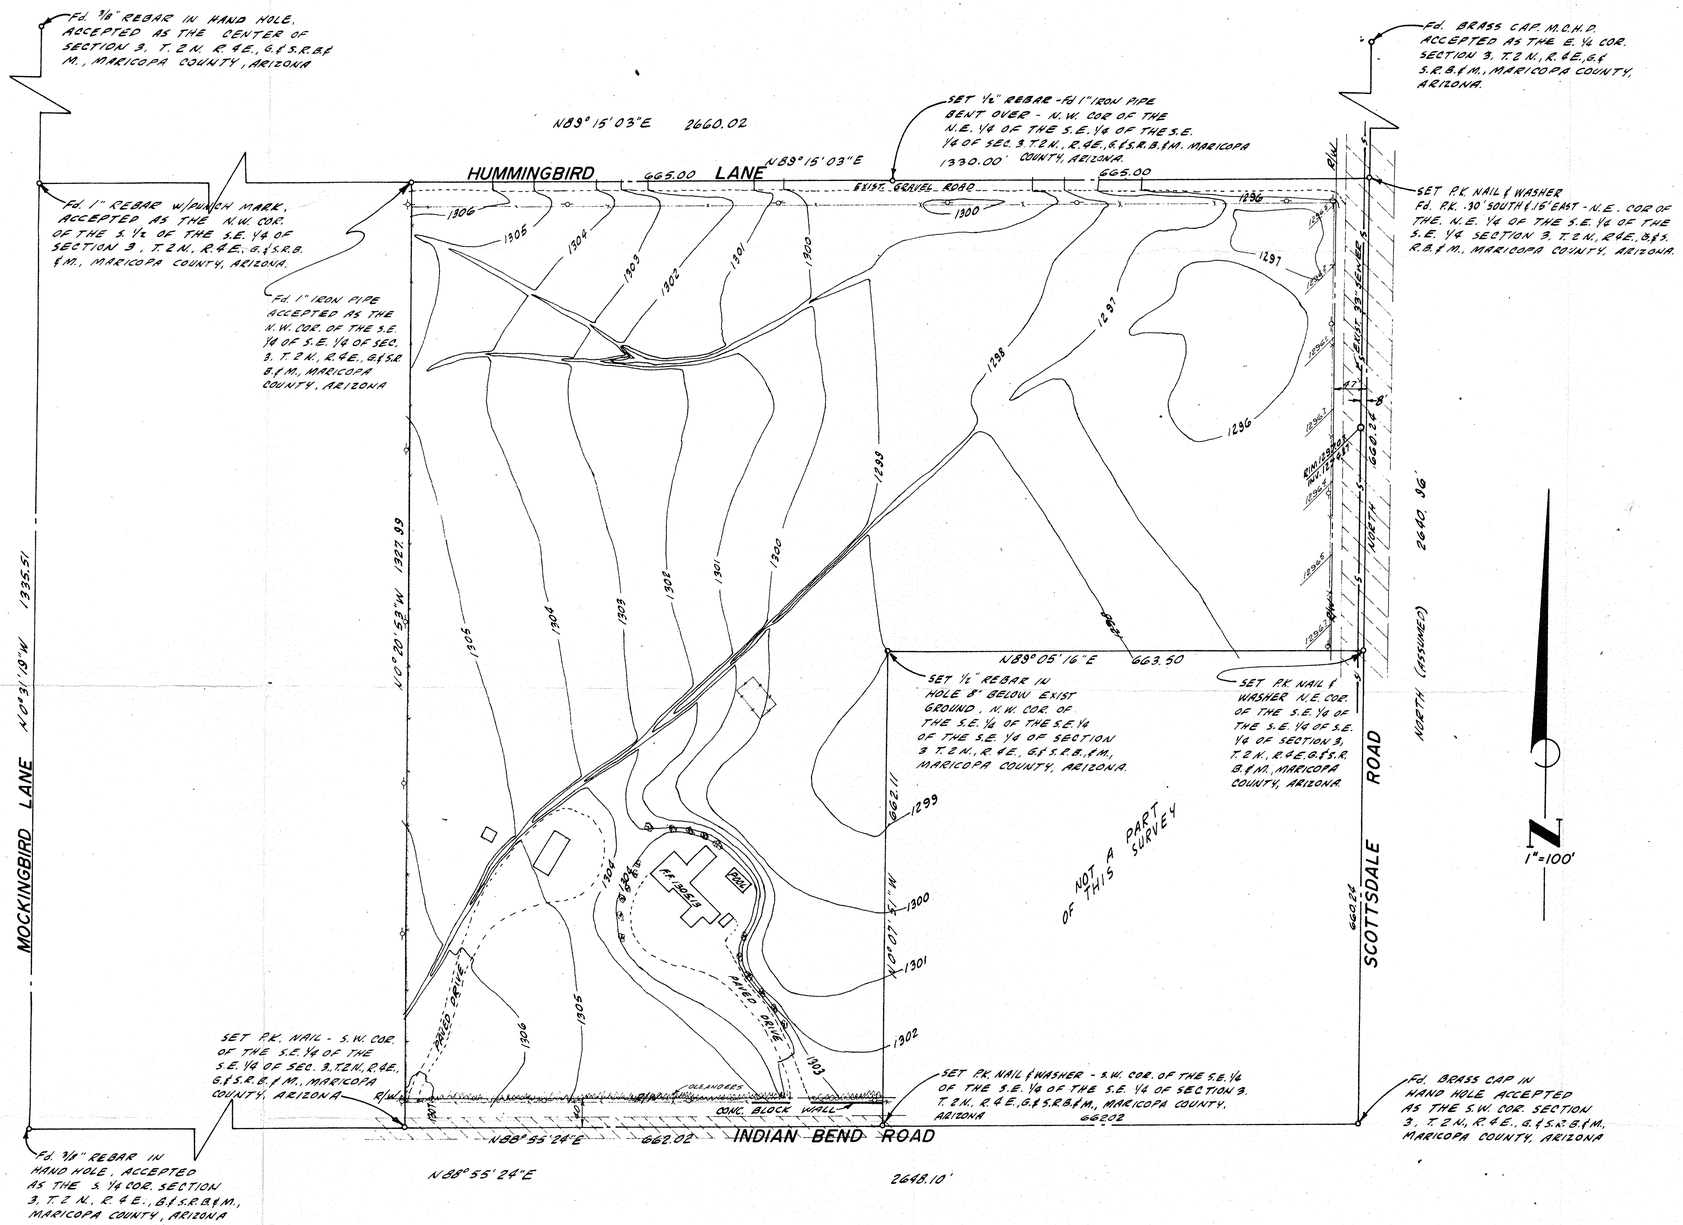

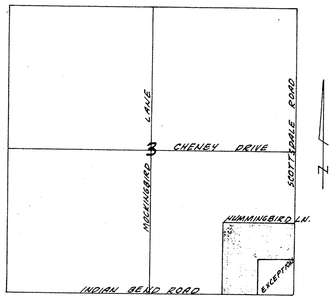

LEGAL DESCRIPTION

THE S.E. 1/4 OF THE S.E 1/4 OF SECTION 3, T. 2 N., R. 4 E., G. & S.R.B. & M., MARICOPA COUNTY, ARIZ. EXCEPT THE S.E. 1/4 OF S.E. 1/4 OF THE S.E. 1/4 OF SAID SECTION 3.

BENCH MARK

BRASS CAP IN HAND HOLE AT THE INTERSECTION OF SCOTTSDALE ROAD & INDIAN BEND ROAD ELEV. = 1299.13

I HEREBY CERTIFY THAT THIS SURVEY WAS CONDUCTED UNDER MY SUPERVISION AND DIRECTION DURING THE MONTHS OF APRIL AND MAY, 1971.

Lawrence J. Wetstein

LAWRENCE J. WETSTEIN P.E.

Din # 57429 1/1 APLS

Registered Professional Engineer (Civil) CERTIFICATE NO. 7445 LAWRENCE J. WETSTEIN Date Signed 12-3-71

Lawrence J. Wetstein

job no. 71-02-04 drawn by m.l. date may 3, 1971	prepared for busby associates 5717 n. 7th street phoenix, arizona 264-4341	prepared by lee & associates 8626 e. sage drive scottsdale, arizona 947-8619