LEGAL DESCRIPTION

The east 125 feet of the south 135 feet of the following described property: that part of Section 21, T8S, R8E, of the G.&S.R. and Salt River Base and Meridian, Pinal County, Arizona, more particularly described as follows:

COMMENCING at a point from which the southwest corner of said Section 21 bears West (assumed bearing) a distance of 2613.93 feet and S 0°13'12" W a distance of 40 feet;
THENCE N 89°46'52" E a distance of 621.01 feet to a point;
THENCE N 00°00'00" E a distance of 82.12 feet to a point;
THENCE S 00°13'12" W a distance of 223.03 feet to a point;
THENCE West 389.55 feet to the point of BEGINNING.

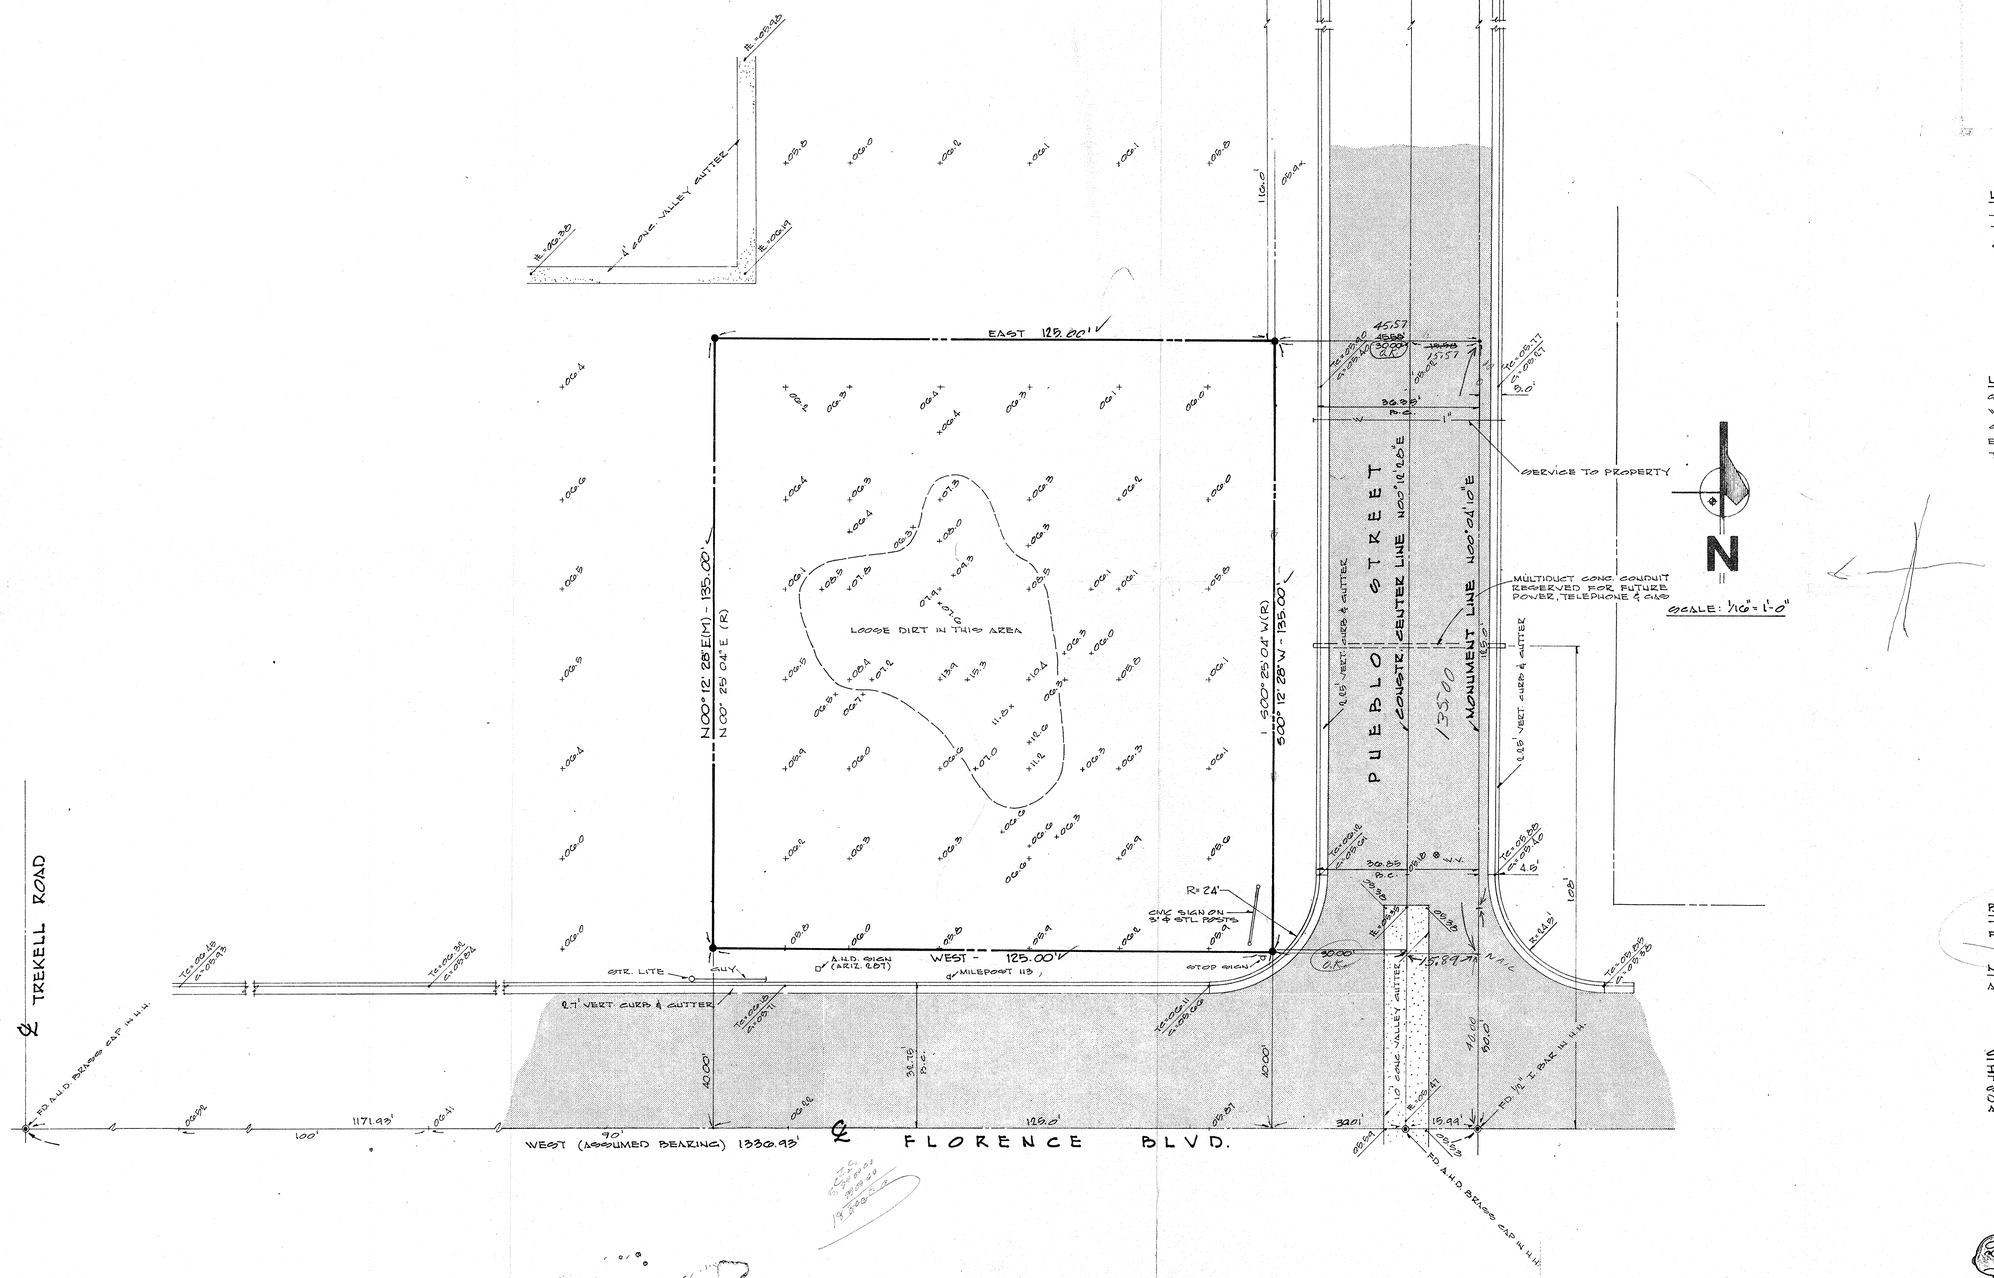

LEGEND

—W—	WATER LINE
TC•	TOP OF CURB
G=	GUTTER

UTILITIES

SEWER	CITY OF CASA GRANDE	836-7487
WATER	ARIZONA WATER CO.	836-8128
GAS	ARIZONA PUBLIC SERVICE CO.	836-8288
ELECTRIC	" " " "	" "
TELEPHONE	MOUNTAIN BELL	836-8721

BENCH MARK
TOP OF 1/2" I. PIPE IN H.H. IN INTERSECTION OF FLORENCE BLVD. & PUEBLO ST. ELEV. = 1404.99

NOTE
ADD 1400' TO ALL GRADES SHOWN FOR TRUE ELEV'S.

CERTIFICATE
I CERTIFY BY MY SEAL AND SIGNATURE HEREON THAT THE SURVEY OF THE PROPERTY HEREIN SHOWN WAS PERFORMED UNDER MY DIRECTION DURING THE MONTH OF FEBRUARY, 1973. ALL CORNERS WERE SET AS SHOWN.

Robert P. Gehne 3-8-73

D.W.# 57933
111
APLS

ASSOCIATED ENGINEERS Civil Consultants Phoenix Arizona	RESULTS OF SURVEY FLORENCE BLVD. & PUEBLO ST., CASA GRANDE		REVISED: 7-2-73
			REVISED: 5-11-73
	FOODMAKER INC.		REVISED: 3-12-73
			DATE: 2-27-73
	DRAWN BY: B.G. CHK:	SHEET 1 OF 1	JOB NO. 1172-5