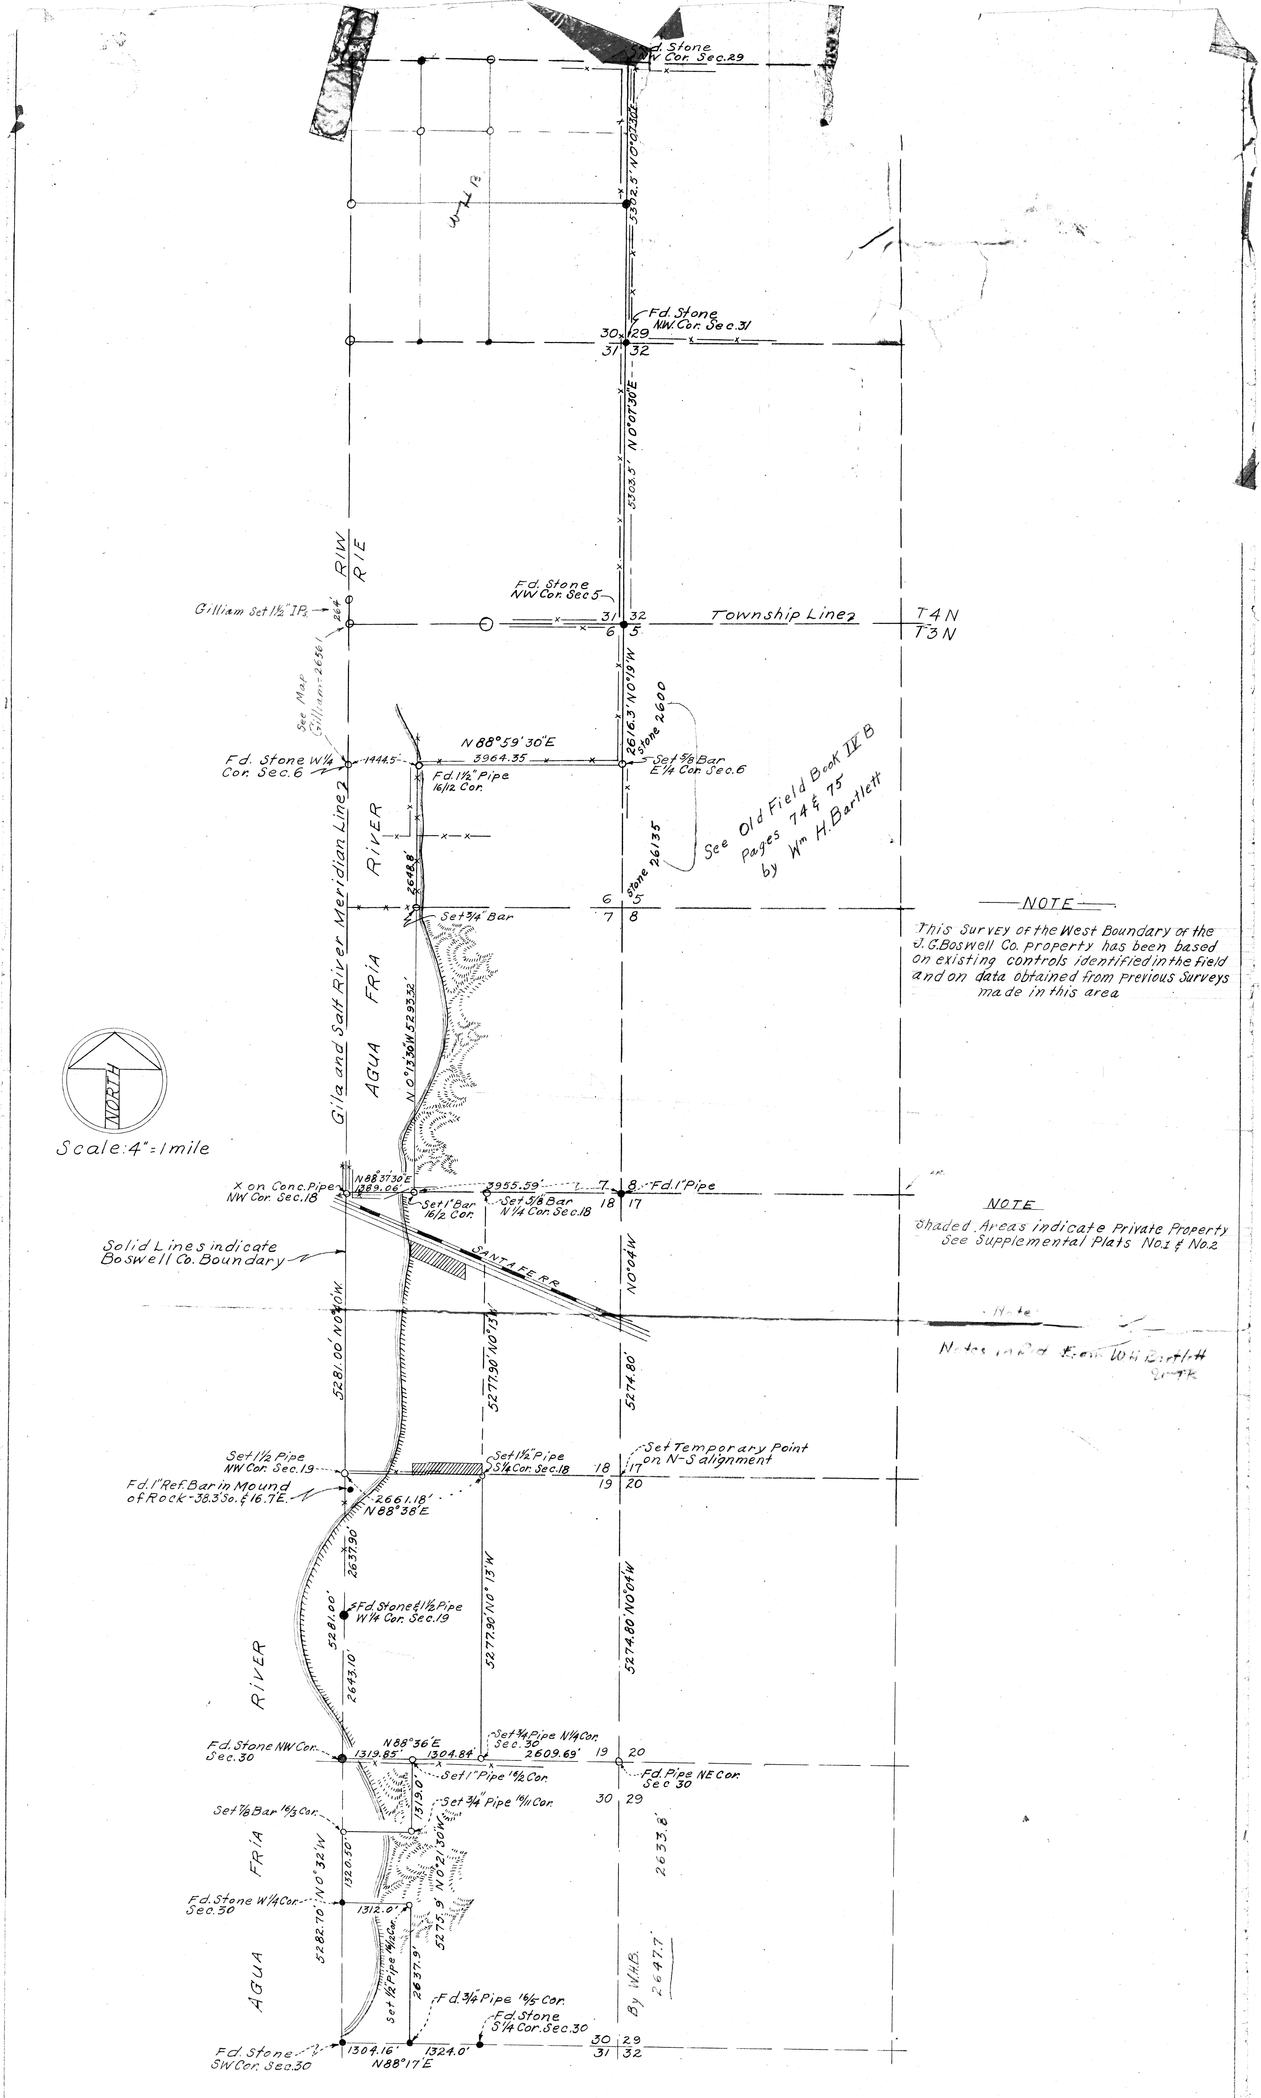

NOTE

N88°17'E assumed along South Bdy. of Sec. 30 T3N R1E as starting bearing for SURVEY

• Indicates Corners Found

This is to certify that the survey described and platted hereon was made under my direction in April 1952

W.A. Barney for V.S.G. Co.

Registered Land Surveyor

REGISTERED HIGHWAY ENGINEER CERTIFICATE EXPIRES WILLIAM T. KEPLINGER Dec. 31, 1954 ARIZONA, U.S.A.

Copied in the office of W.T. Keplinger Engr. by W.A. Warrington, W.S.H. Notations from Plat by W.H. Bartlett, U.S.A.

SURVEY OF THE WEST BOUNDARY OF THE J.G. BOSWELL CO. PROPERTY

T3N. & T4N. R1E G&S.R.B.&M.

BY

YOST & GARDNER ENGINEERS

508 HEARD BLD'G. PHOENIX, ARIZ.

JOB 2446 APRIL 1952

DIN 57477

29, 30, 31, 32, 4N-1E

32, 30, 31, 5, 6, 7, 8, 17, 18, 19, 20, 29, 3N-1E