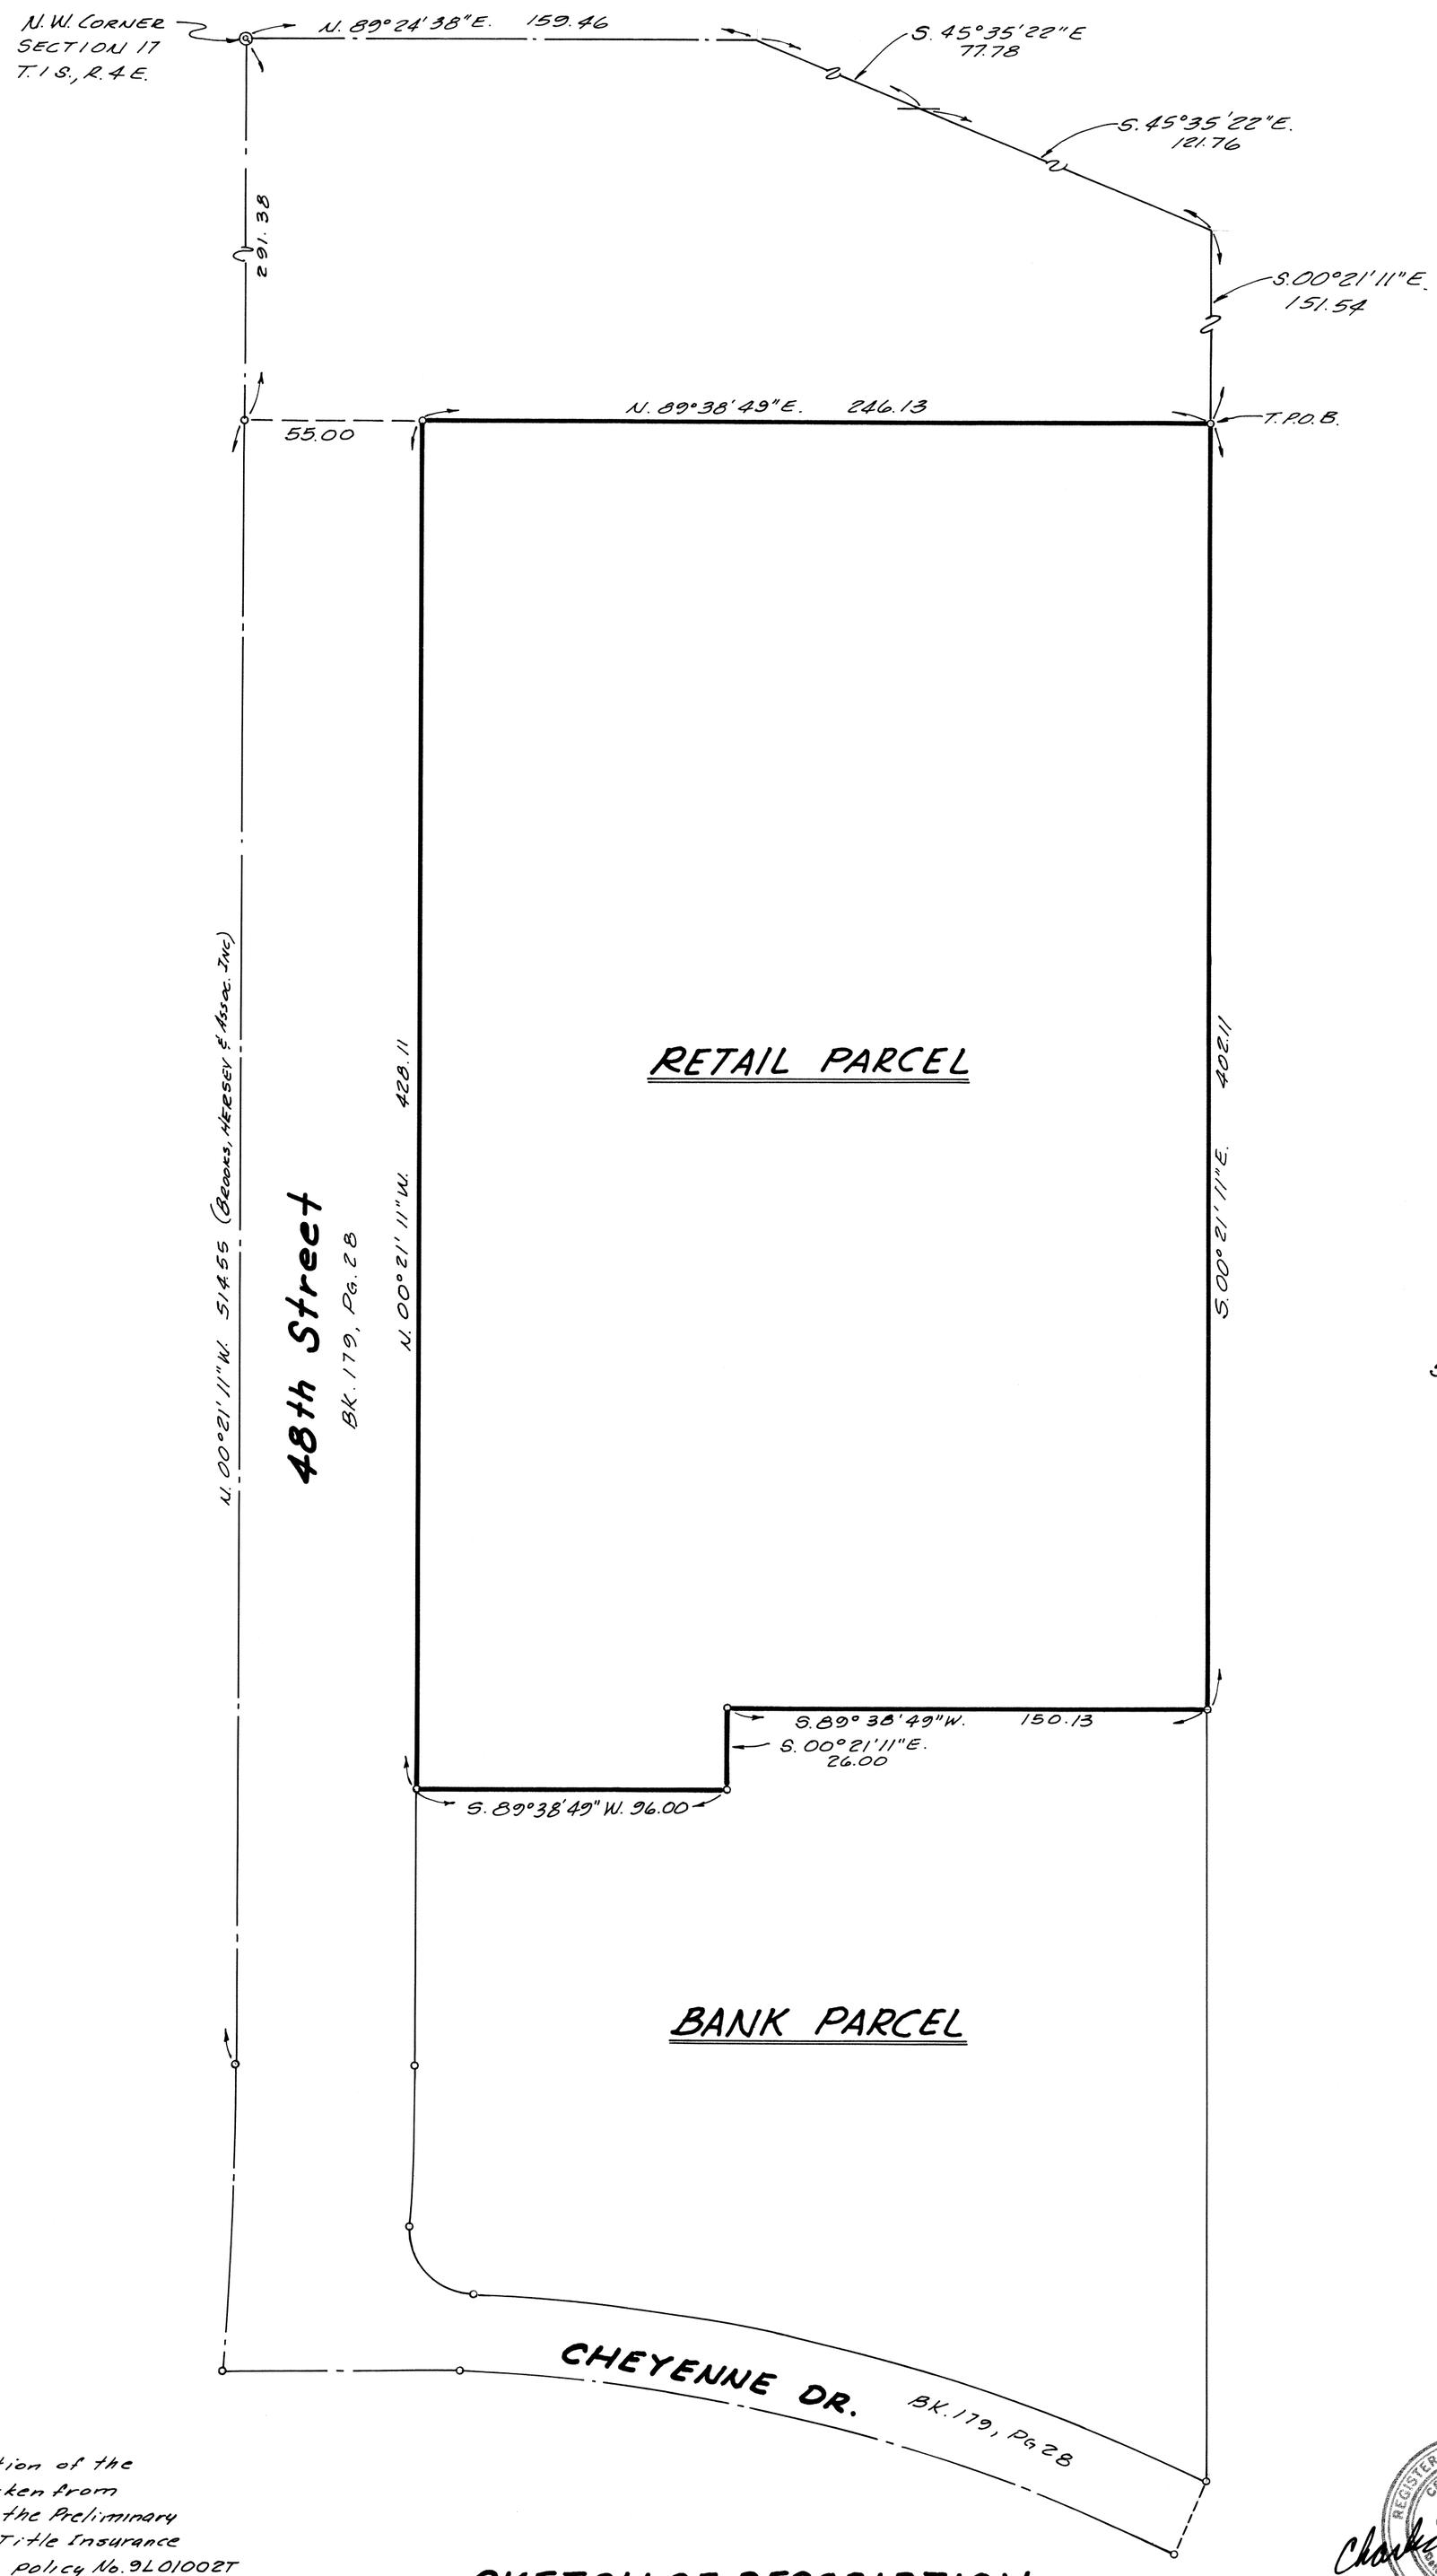

NOTE: This sketch of description of the Retail Parcel shown is taken from information found in the Preliminary title report of Ticor Title Insurance Company of California, policy No. 9L01002T Dated: Jan. 9, 1989, and is coordinated with a Results of Survey of Ahwatukee Parcel 3b, made by, Brooks, Hersey & Associates Inc., Job No. 104-40-TM-15, Dated: Jan 1987, and it is not a result of a survey by us.

SKETCH OF DESCRIPTION

PART OF N.W. 1/4 OF SECTION 17, T.1S., R.4E.
G.&S.R.B&M., MARICOPA COUNTY, ARIZONA

REGISTERED LAND SURVEYOR
CERTIFICATE NO. 10172
CHARLES E. MCLEKING
Date Signed 2-1-89
ARIZONA, U.S.A.

Charles E. McLeking

DIN 57483

TMA
CONSULTING ENGINEERS
AND LAND SURVEYORS
P.O. BOX 8513
MESA, ARIZONA, 85204
(602) 833-2007

Feb 1, 1989

Job No 87015