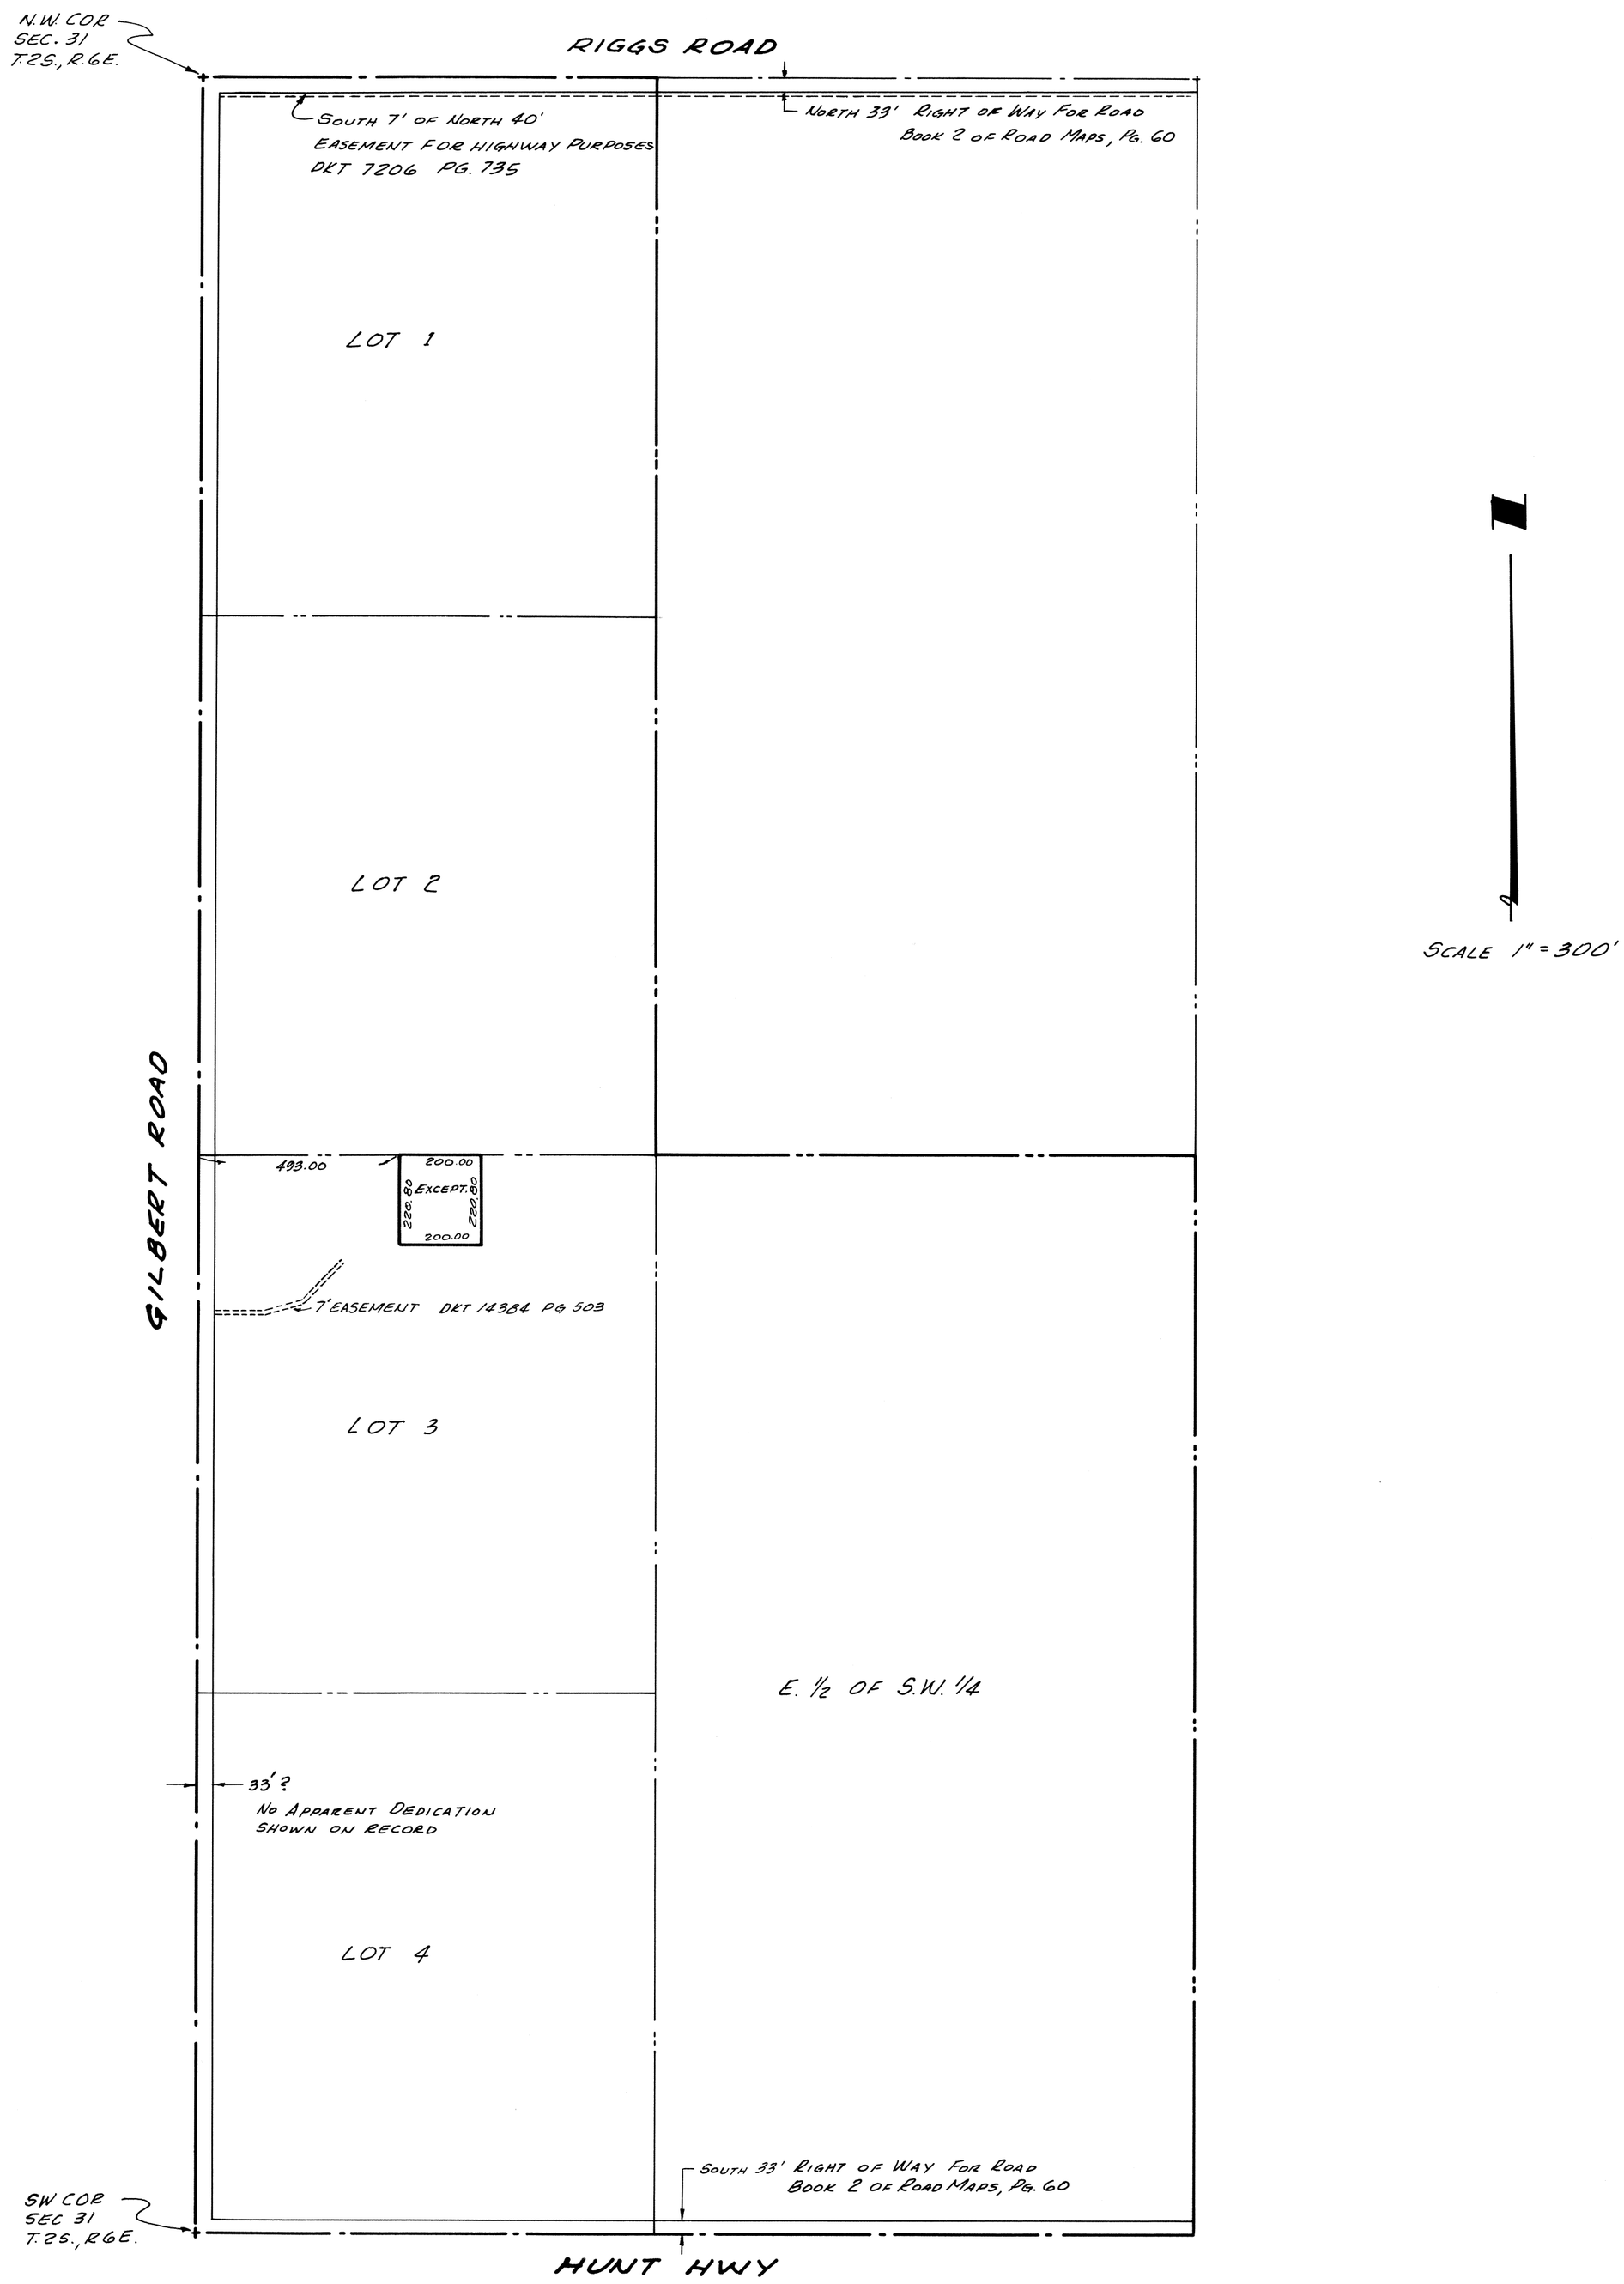

NOTE: THIS SKETCH WAS PREPARED FROM INFORMATION FURNISHED IN TICOR TITLE INSURANCE CO. PRELIMINARY TITLE REPORT POLICY NO. 88010173 DATE: JAN. 8, 1988 AND BLM SURVEY MAP OF AREA, OFFICIALLY FILED 12-2-1870. IT IS NOT THE RESULT OF ANY SURVEY MADE BY US.

SKETCH OF DESCRIPTION

PART OF W 1/2 OF SECTION 31, T.2S., R.6E., G.&S.R.B.&M., MARICOPA CO., ARIZONA

TMA
CONSULTING ENGINEERS
AND LAND SURVEYORS
P.O. BOX 8513
MESA, ARIZONA, 85204
(602) 833-2007

88001

DIN 57484

GARY D. DAVIDSON

2-2-88

JOB No 88001